Click here for I 40 Index

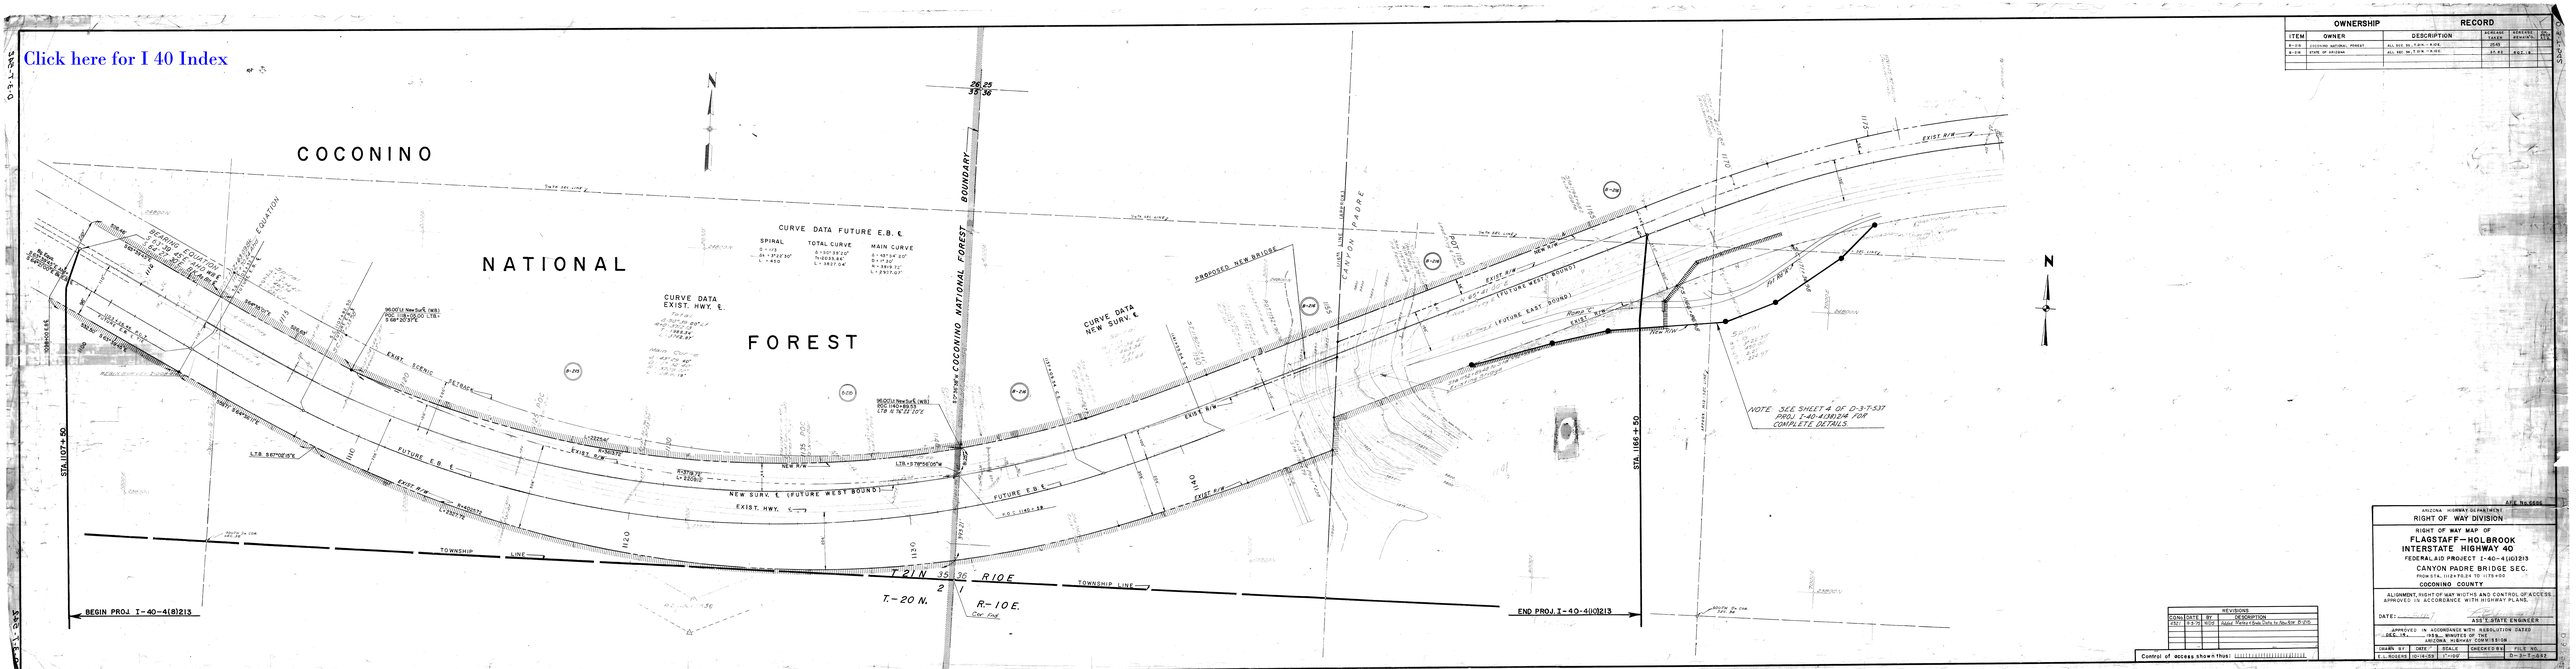

OWNERSHIP RECORD					
ITEM	OWNER	DESCRIPTION	ASSESSED LAND ACQUIRED	ASSESSED IMPROVEMENTS ACQUIRED	REMARKS
R-2.5	COCONINO NATIONAL FOREST	ALL SEC 36, T.21N., R.10E.	25.45		
R-2.6	STATE OF ARIZONA	ALL SEC 36, T.21N., R.10E.	25.82	4.63-A	

REVISIONS			
CONS.	DATE	BY	DESCRIPTION
1967	8-5-70	RCC	Signal Pitched Ends Data to Agr-Sign. R-2.10

Control of access shown thus: ||||||||||||||||

ARIZONA HIGHWAY DEPARTMENT
RIGHT OF WAY DIVISION
RIGHT OF WAY MAP OF
FLAGSTAFF—HOLBROOK
INTERSTATE HIGHWAY 40
FEDERAL AID PROJECT I-40-4(103)213
CANYON PADRE BRIDGE SEC.
FROM STA. 1124+70.26 TO 1175+00
COCONINO COUNTY
ALIGNMENT, RIGHT OF WAY WIDTHS AND CONTROL OF ACCESS APPROVED IN ACCORDANCE WITH HIGHWAY PLANS.
DATE? _____ ASST. STATE ENGINEER
APPROVED IN ACCORDANCE WITH RESOLUTION DATED DEC. 19__, 1958, MINUTES OF THE ARIZONA HIGHWAY COMMISSION
DRAWN BY _____ DATE? _____ SCALE 1"=100' CHECKED BY _____ FILE NO. D-3-7-538 R
S. ROGERS 12-14-62 1"=10'
SHEET 3 OF 4 SHEETS
SCS No. 6496