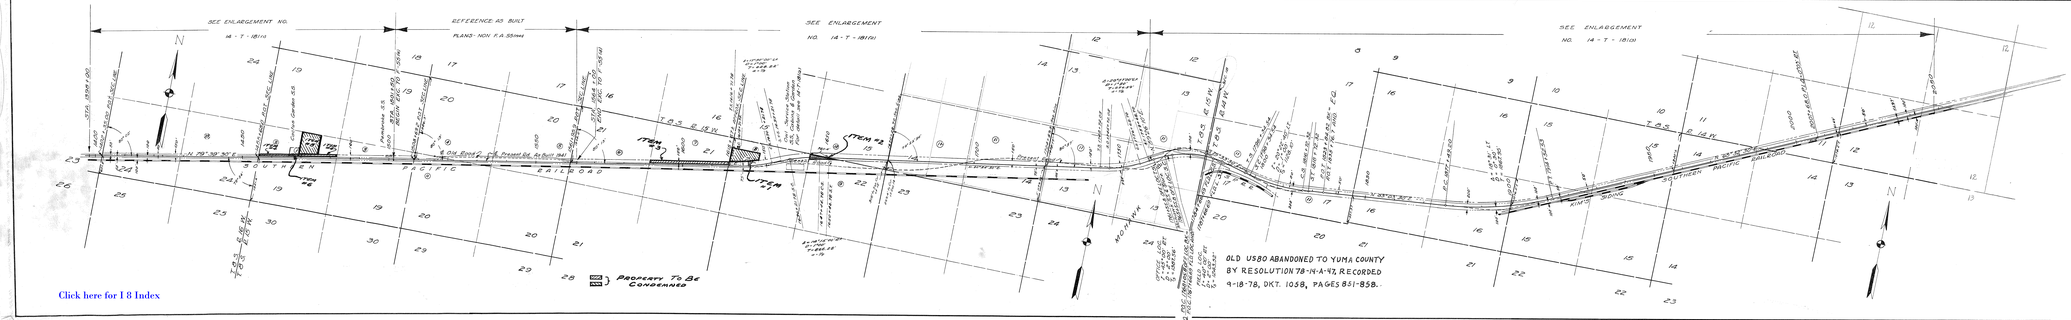

Click here for I 8 Index

REF. NO.	OWNER	PARCEL NO.	DESCRIPTION
1	ANDY KASERMAN	5087	PT. OF SW¼ SW¼, SEC. 19, T.8S., R.13W
2	BRIGHAM DAVIS ET AL	5086	NW¼ SEC. 19, T.8S., R.13W
3	JAMES T. MITCHAMAN	5089	SW¼ SEC. 19, T.8S., R.13W
4	ANNIE J. FOREST QUINN	5090	S½ NW¼ SEC. 24, T.8S., R.14W
5	ELIZABETH SMITH, ET AL	5091	PT. OF N½ SW¼ SEC. 24, T.8S., R.14W
6	FRED H. MCCLELLAN, ET AL	5092	NW¼ SEC. 26, T.8S., R.14W
7	WILLIAM TREGEA, ET AL	5093	NE¼ SEC. 27, T.8S., R.14W
8	ARTHUR BARKER, ET AL	5094	NW¼ SEC. 33, T.8S., R.14W
9	FRANCENE CARPENTER, ET AL	5095	PT. OF NW¼ SEC. 33, T.8S., R.14W
10	FLOYD H. BARKER	5096	SW¼ SEC. 10, T.9S., R.14W
11	PUBLIC DOMAIN - BLM	5097	SW¼ SEC. 20, SE¼ SEC. 19, SEC. 18, SEC. 17, T.9S., R.14W, G.&S.R.B.&M.

OWNERSHIP CHECK	
DATE	BY

Alignment Approved for R/W Acquisition: Date 3-3-67

PUBLIC ENGINEER

ARIZONA HIGHWAY DEPARTMENT
RIGHT OF WAY DIVISION
RIGHT OF WAY MAP
YUMA-PHOENIX HWY
STA. 1396+00.75 TO STA. 2048+44.
F-55 (8)
YUMA CO.
IN ACCORDANCE WITH RESOLUTION ADOPTED MINUTES OF ARIZONA HIGHWAY COMMISSION

DRAWN BY	DATE	SCALE	FILE NO.
SHANAGEN	4-3-67	1" = 1000'	4-7-196