BENSON-WILLCOX-STATE-HWY.86.&U.S.HWY.666.

SHEET NO.7. BEGIN FAP-137AAT STA.1522+04.8 ON SEC.LINE BETWEEN SEC.20 & 21-T,14S-R,24E, ENDING AT STA.1803+00 AT N¼ SEC.LINE IN SEC.6-T,14S-R,25E.
DRAWN BY FRANK A.MURDOCK. 8-6-'40.

NOTE

Block 22 Frank R. Harris Et Ux Ea for 100' R/W thru lots 11, 12, 13, 14, 15 & 16 Harris Add.' Book 130 P.547 8-28-40

Block 23 J. W. Clark Et Ux Ea for 100' R/W thru lots 2 & 3 Harris Add.' Book 130 P.545 8-9-40

Block 24 Elva C. Beverly Ea for 100' R/W thru lots 11 & 12 Harris Add.' Book 130 P.543 8-6-40

Click here for SR 10B Index

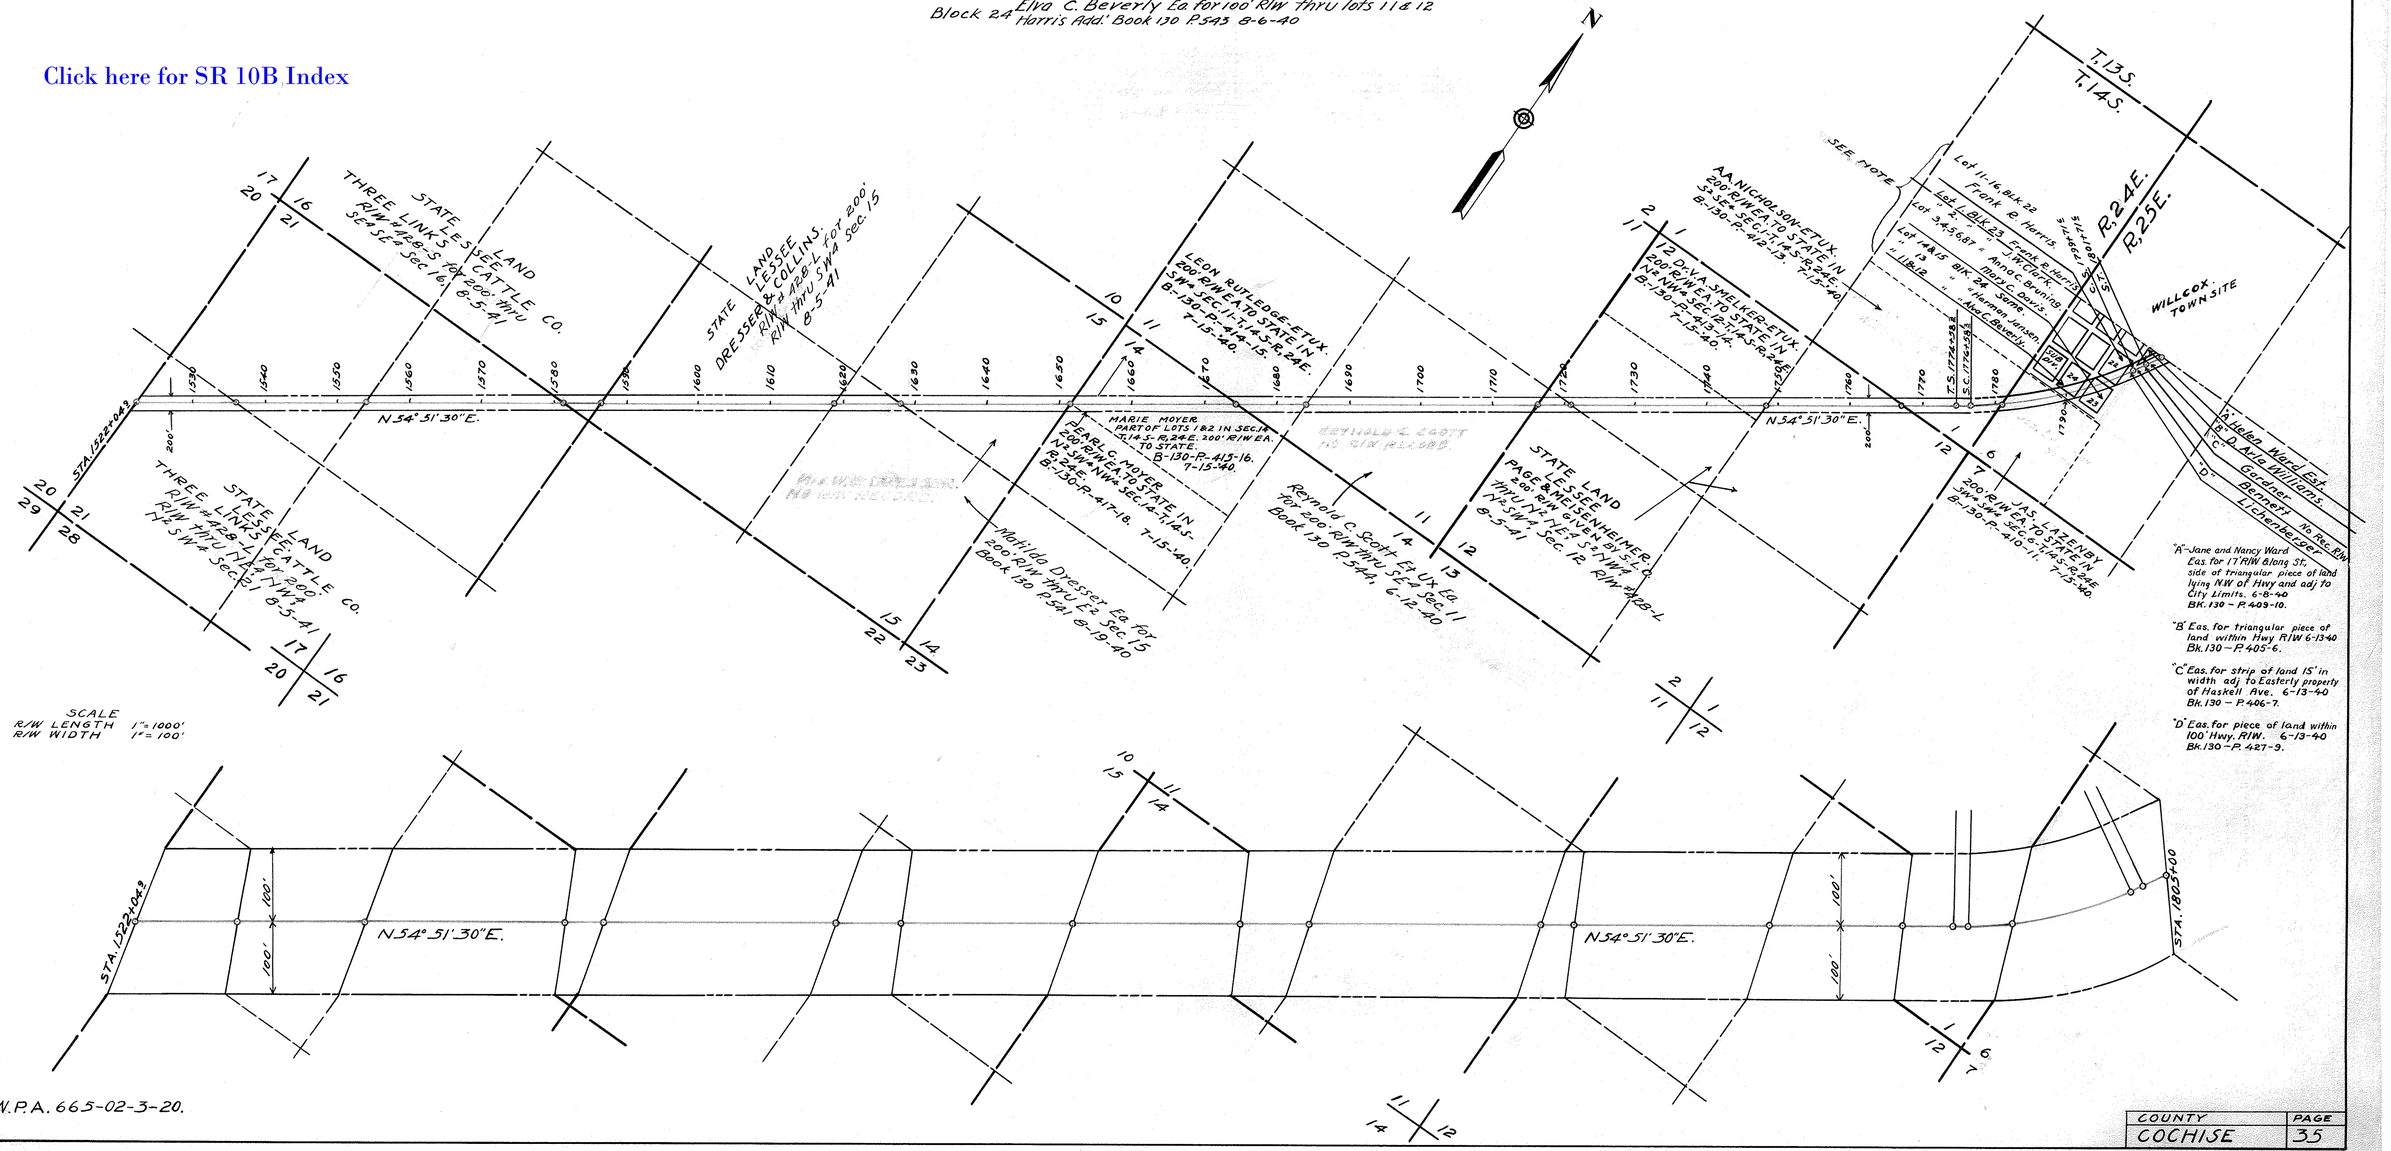

"A"-Jane and Nancy Ward Eas. for 17' R/W along St. side of triangular piece of land lying NW of Hwy and adj to City Limits. 6-8-40 Bk. 130 – P. 409-10.

"B" Eas. for triangular piece of land within Hwy R/W 6-13-40 Bk. 130 – P. 405-6.

"C" Eas. for strip of land 15' in width adj to Easterly property of Haskell Ave. 6-13-40 Bk. 130 – P. 406-7.

"D" Eas. for piece of land within 100' Hwy. R/W. 6-13-40 Bk. 130 – P. 427-9.

W.P.A. 665-02-3-20.

COUNTY	PAGE
COCHISE	35