Click here for SR 170 Index

SAN CARLOS INDIAN RESERVATION

Unsurveyed

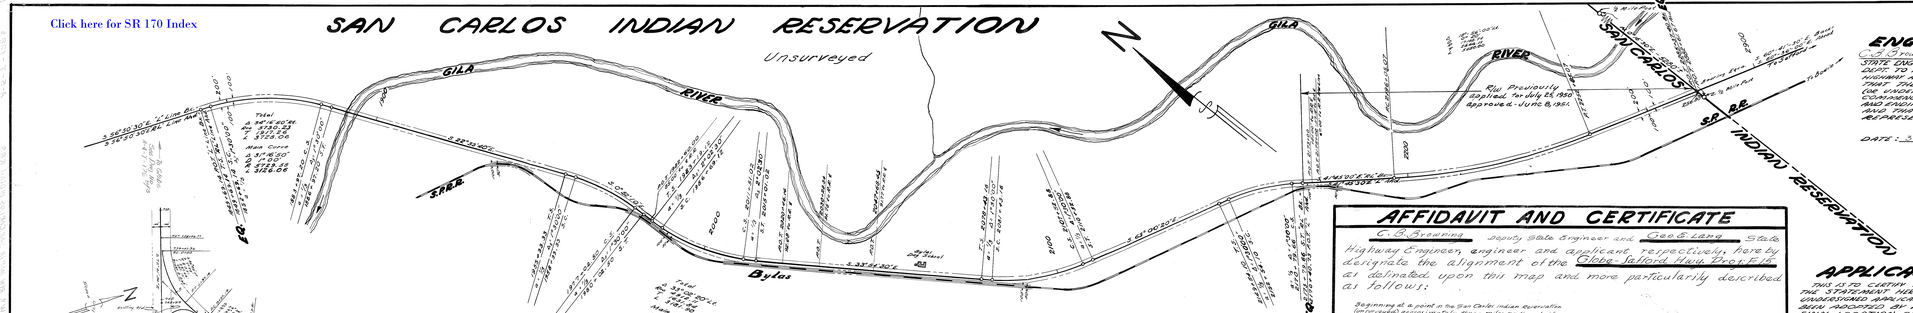

AFFIDAVIT AND CERTIFICATE

C. B. Browning County State Engineer and Geo. E. Lang State Highway Engineer, applicant respectively, here by designate the alignment of the Globe Safford Hwy Project 15 as delinated upon this map and more particularly described as follows:

Beginning at a point in the San Carlos Indian Reservation (unsurveyed) approximately three miles northwest of Bylas, Arizona, at Highway Engineers Station Equation For 1955+00.16 equal to 1954+99.84 Ahd. thence adhering in a northerly direction traversing the San Carlos Indian Reservation (unsurveyed) to a point approximately one mile northwest of Bylas, Arizona, at Highway Engineers Station EQUATION EE 2173+79.66 Ahd equal to 2170+00.73 Ahd. Said alignment comprising 6.13 miles.

5-18-55 Date. C. B. Browning County State Engineer

5-18-55 Date. Geo. E. Lang State Highway Engineer

ENGINEER'S STATEMENT

C. B. Browning STATES HE IS AN OCCUPATIONAL CIVILITY STATE ENGINEER EMPLOYED BY THE ARIZONA STATE HIGHWAY DEPT. TO MAKE THE SURVEY OF THE GLOBE - SAFFORD HIGHWAY AS DESCRIBED AND SHOWN ON THIS MAP THAT THE SURVEY OF SAID HIGHWAY WAS MADE BY HIM (OR UNDER HIS SUPERVISION) AND UNDER AUTHORITY COMMENCING ON THE 11 DAY OF March 19 55 AND ENDING ON THE 17 DAY OF March 19 55 AND THAT THE SURVEY IS ACCURATELY REPRESENTED UPON THIS MAP.

DATE: 3-17-55 C. B. Browning State Engineer

APPLICANTS CERTIFICATE

THIS IS TO CERTIFY THAT C. B. Browning WHO SUBSCRIBED THE STATEMENT HEREON IN THE PERSON AMONGST THE UNDERSIGNED APPLICANTS TO APPROVE THIS MAP, WHICH HAS BEEN ADOPTED BY THE APPLICANT AS THE APPROXIMATE FINAL LOCATION OF THE RIGHT-OF-WAY THEREIN SHOWN AND THAT THIS MAP IS FILED AS A PART OF THE COMPLETE APPLICATION, AND I FURTHER CERTIFY THAT THE RIGHT OF WAY HEREIN DESCRIBED IS DEEMED FOR HIGHWAY PURPOSES AND THAT

ARIZONA STATE HWY DEPT

DATE: 3-17-55 State Highway Engineer

ARIZONA STATE HIGHWAY DEPARTMENT

GLOBE - SAFFORD HIGHWAY FEDERAL PROJECT 15

THRU THE

SAN CARLOS INDIAN RESERVATION RIGHT-OF-WAY-MAP

200' RIGHT OF WAY REQUESTED - 100' ON THE NORTHWESTERLY SIDE AND 100' ON THE SOUTHWESTERLY SIDE OF THE HIGHWAY CENTER LINE.

DATE: 3-17-55 Geo. E. Lang STATE HIGHWAY ENGINEER

UNITED STATES INDIAN SERVICE

I HEREBY CERTIFY THAT THE RIGHT OF WAY OF THE HIGHWAY AS SHOWN ON THIS MAP TRAVERSES UNAPPROPRIATED INDIAN TRIBAL LAND.

DATE: 4-14-55 Tribal Chairman SAN CARLOS INDIAN RESERVATION

DATE: 4-14-55 Henry F. Ferris SUPERINTENDENT - SAN CARLOS AGENCY

BUREAU OF INDIAN AFFAIRS

SAN CARLOS AGENCY

Approved pursuant to the provisions of the act of March 3, 1905 (34 Stat. 1048) and Departmental Regulation 25 CFR (In the Final Print Jan. 1956 and Subject to the reservations and provisions of the above order, that provided that all private improvements are moved to the satisfaction of the Indian Bureau.

DATE: 5-3-55 Superintendent - San Carlos Agency

SCALE: 1" = 1000'

Map of 1 of 3

FILE NO. 1-5-T-188 A

Drawn By: R. E. Fuentes