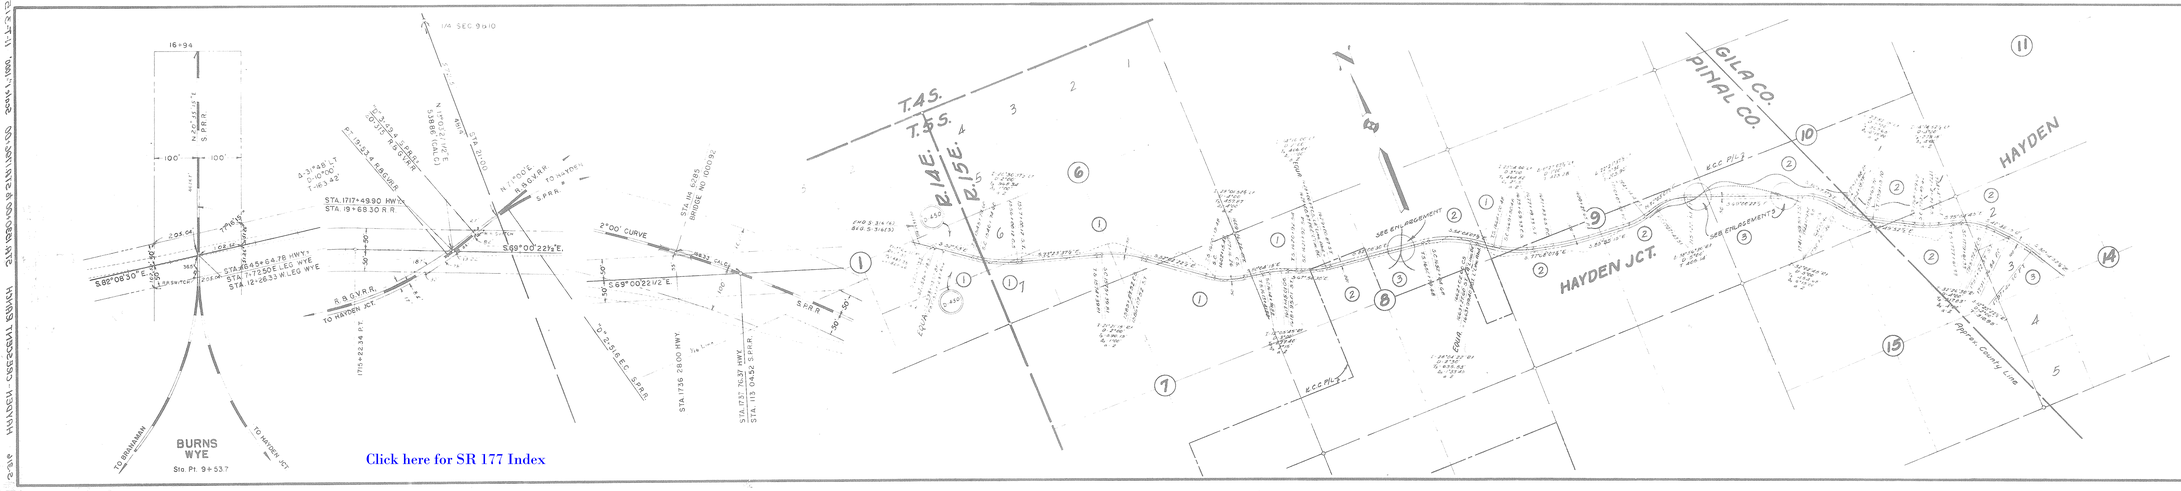

Click here for SR 177 Index

MAP REVISIONS	
DATE REVISED BY	DESCRIPTION
10-25-61 P. JULIAN	Changed H.P.I.E. Curve data between sta. 1535+00 & 1535+12.87

ITEM	OWNER	DESCRIPTION	ACREAGE TAKEN	ACREAGE REMAIN'G
0-450	Kennecott Copper Corp.	S. ½ NW¼ SW¼ NE¼, Sec. 1 T5S, R14E	3.44	502.99

ARIZONA HIGHWAY DEPARTMENT

RIGHT OF WAY DIVISION

RIGHT OF WAY MAP
WINKLEMAN-SUPERIOR HWY.
HAYDEN-CRESCENT RANCH

STA. 1530+00 TO STA. 1786+00

S-316 (3) & (5)

PINAL-GILA CO.

ALIGNMENT APPROVED FOR R/W ACQUISITION:

DATE:

PLANS ENGINEER

DRAWN BY:	DATE:	SCALE:	FILE NO.
WHALEN	1-4-55	1" = 1000'	1-T-315