C-11T-332

Click here for SR 177 Index

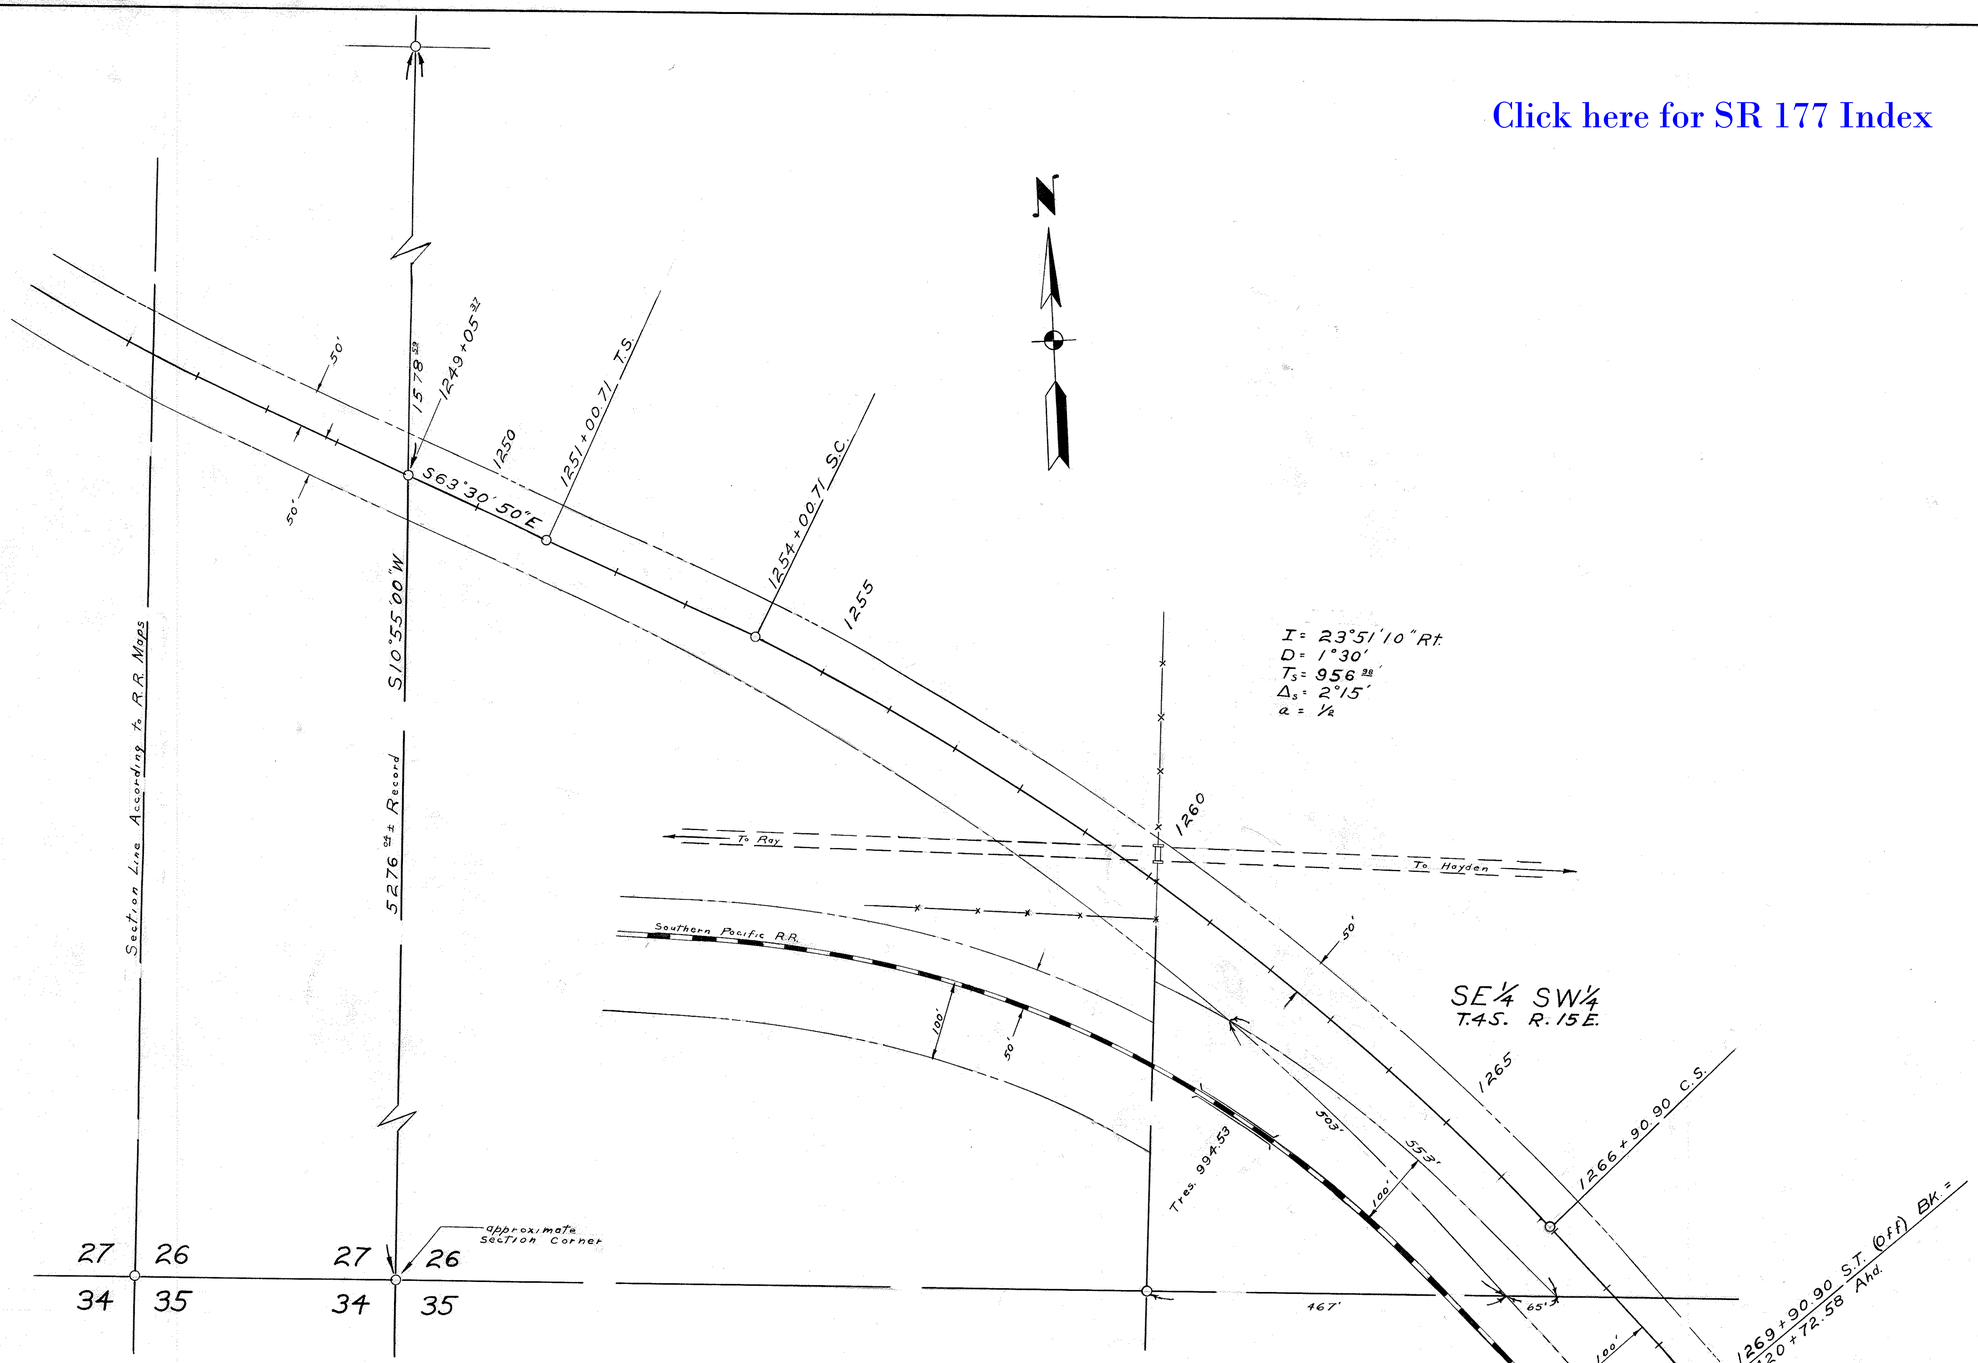

I = 23°51'10" Rt.
D = 1°30'
T_s = 956.28'
Δ_s = 2°15'
a = ½

ARIZONA STATE HIGHWAY DEPARTMENT

RIGHT OF WAY DIVISION

RIGHT OF WAY MAP
SUPERIOR-WINKLEMAN HWY.
CRESCENT RANCH-KELVIN
S-316(6)
PINAL CO.

ALIGNMENT AND RIGHT OF WAY APPROVED IN ACCORDANCE WITH RESOLUTIONS DATED: OCTOBER 6 1956 MINUTES OF ARIZONA HIGHWAY COMMISSION

DRAWN BY	DATE	SCALE	FILE NO.
[illegible]	11-26-56	1" = 100'	C 11-T-332