ARIZONA STATE HIGHWAY DEPARTMENT

RIGHT OF WAY MAP

HOLBROOK-ST. JOHNS HIGHWAY

W.P.H. PROJECTS 6A & 6B

APACHE COUNTY

SCALE 1" = 1000' DATE SEPT. 23, 1936

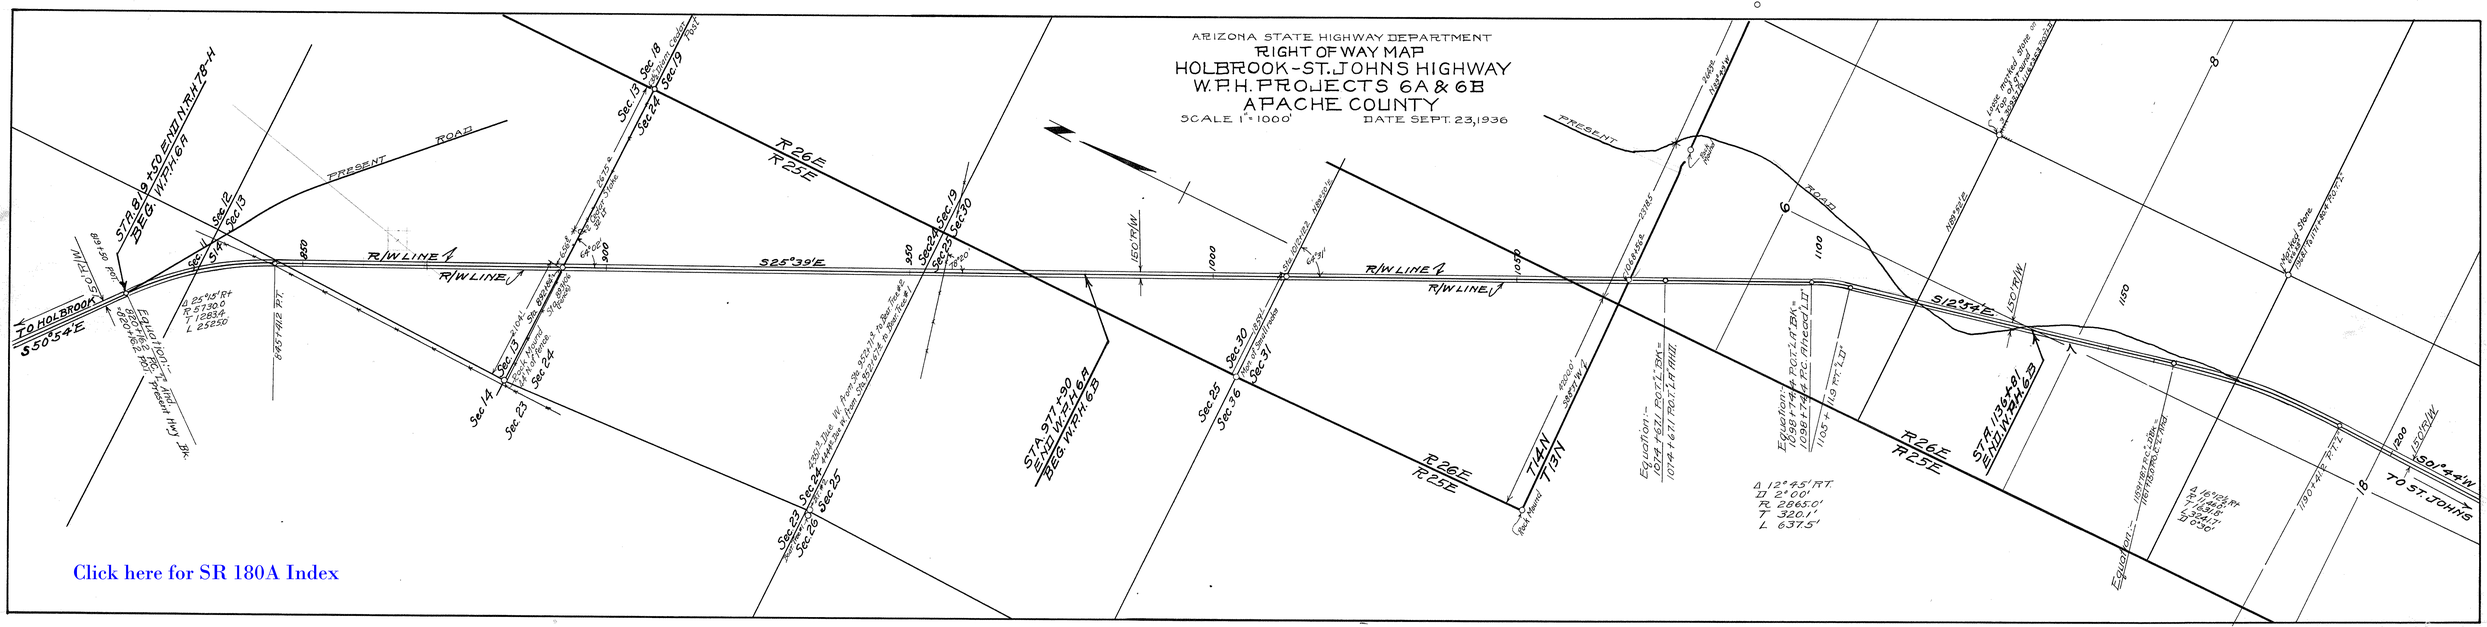

Click here for SR 180A Index