CLAYPOOL – JAKES CORNER HWY.

JCT. SR 288 – PINTO CREEK

GILA COUNTY

Click here for SR 188 Index

REVISIONS				
C.O. No.	DATE	BY	DESCRIPTION	
6319	10/28/83	F.C.C.	Add Random'ize to Cor. No. 4 Tr. 37	

PROJECT NO.	F-038-1-805
DRAWING NO.	D-4-T-370
SHEET NO.	1 OF 1
DRAWN BY	L.B.
DATE COMP.	8-26-83
SCALE	1"=100'

OWNERSHIP RECORD										ACQUISITION RECORD				
PARCEL NUMBER	OWNER	DESCRIPTION	TOTAL AREA	AREA REQUIRED: GROSS INCLUDING EXISTING R/W	AREA REQUIRED: NET EXCLUDING EXISTING R/W	EASEMENT AREA	REMAINDER: LEFT	REMAINDER: RIGHT	SHEET NUMBER	BOARD APPROVAL	TYPE & DATE OF INSTRUMENT	RECORDED: DATE	RECORDED: BOOK	RECORDED: PAGE
4-241	U.S.A. (Tonto National Forest)	Pt. Protracted Sec. 24, T3N, R13E			7.6 Ac.				1	6-28-84	RIE 6-7-84	not recorded		

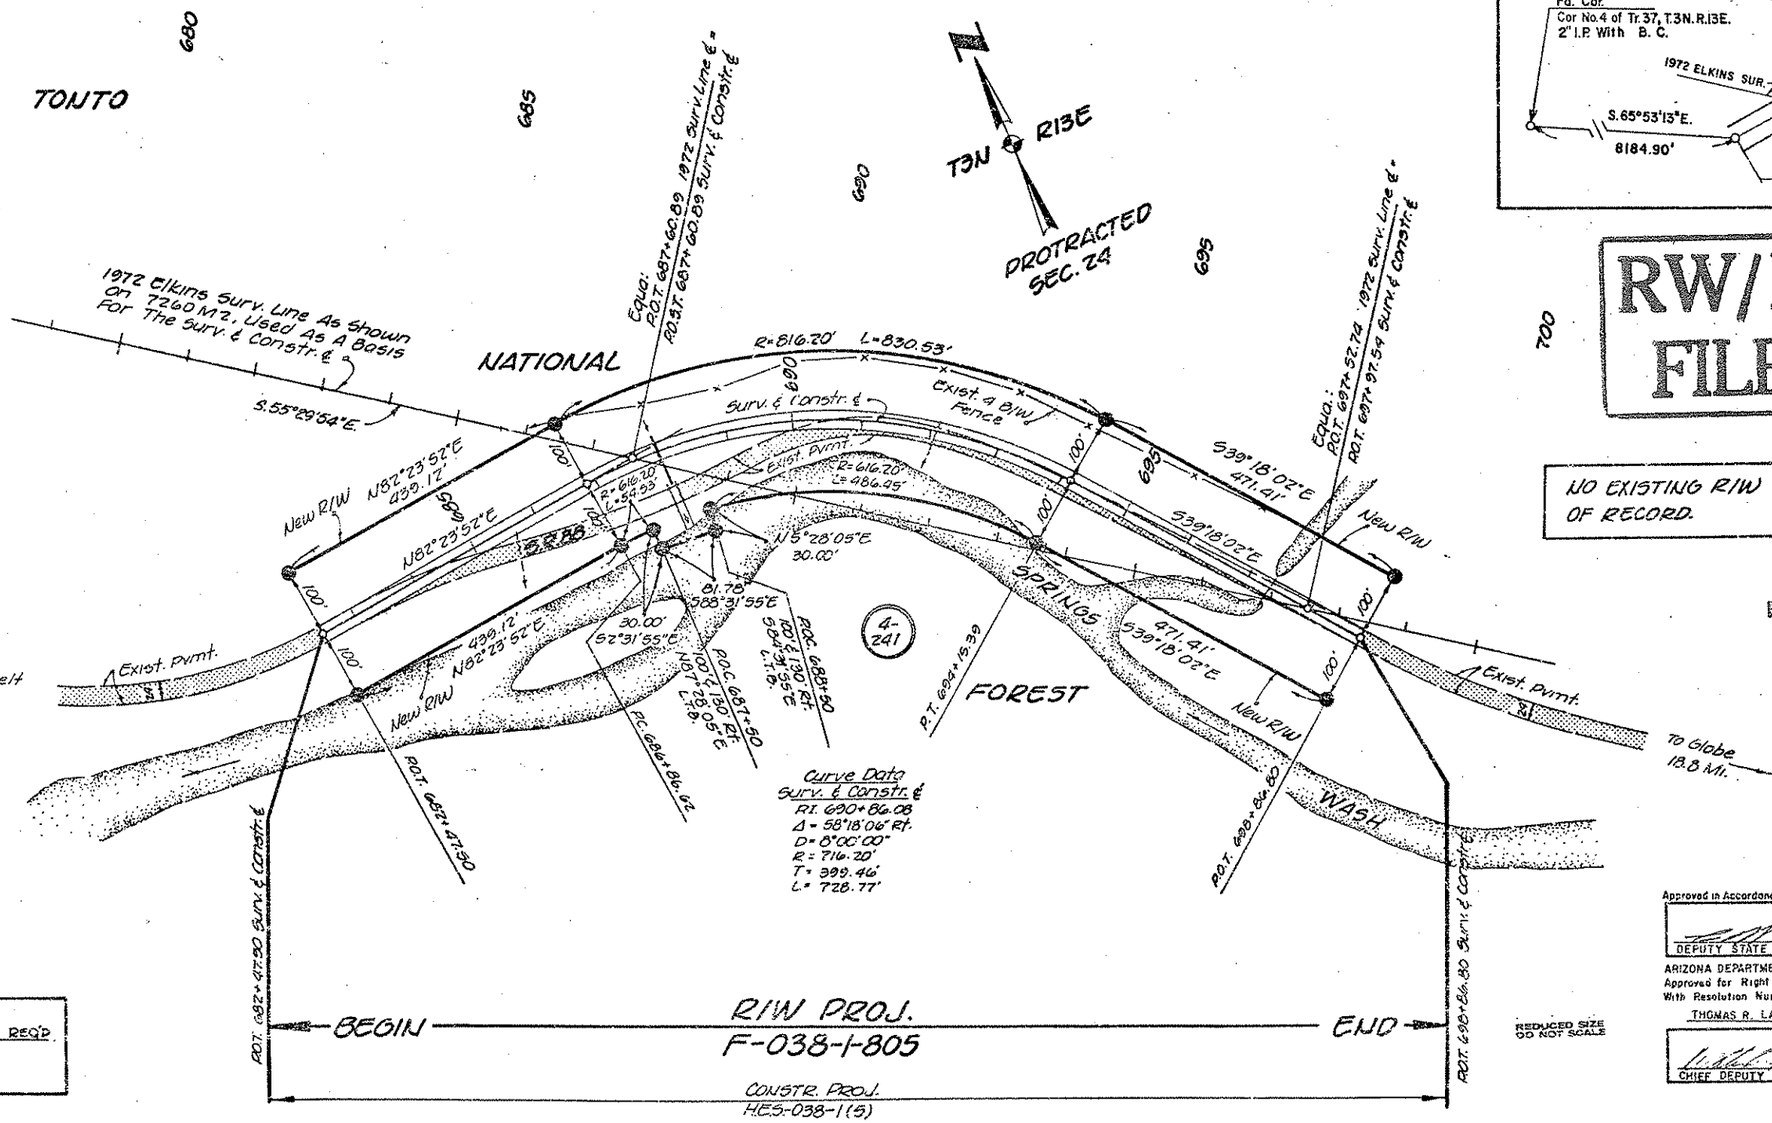

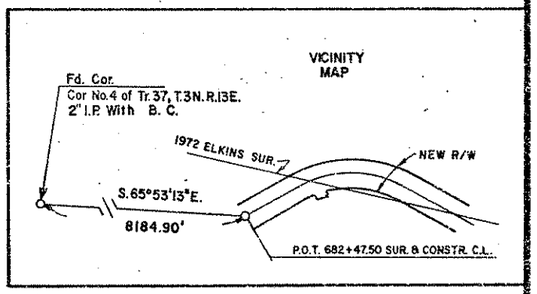

RW/PLANS FILE SET

NO EXISTING R/W OF RECORD.

PRINTED NOV 3 1983 R/W PLANS PHOENIX, ARIZONA

Approved in Accordance With Roadway Plans

DEPUTY STATE ENGINEER — DATE 9/2/83

ARIZONA DEPARTMENT OF TRANSPORTATION BOARD
Approved for Right of Way Acquisition in Accordance With Resolution Number 82-12-A-42 Dated 12-6-82

THOMAS R. LAMMERS State Engineer

CHIEF DEPUTY STATE ENGINEER — DATE 9/6/83

Public Hearing Requirements Certified NOT REQ'D

Environmental Clearance 11-10-82

REDUCED SIZE DO NOT SCALE

HARD COPY 7260 M.Z. 3233.71 CHECKED BY Alex Lipovine 8-83