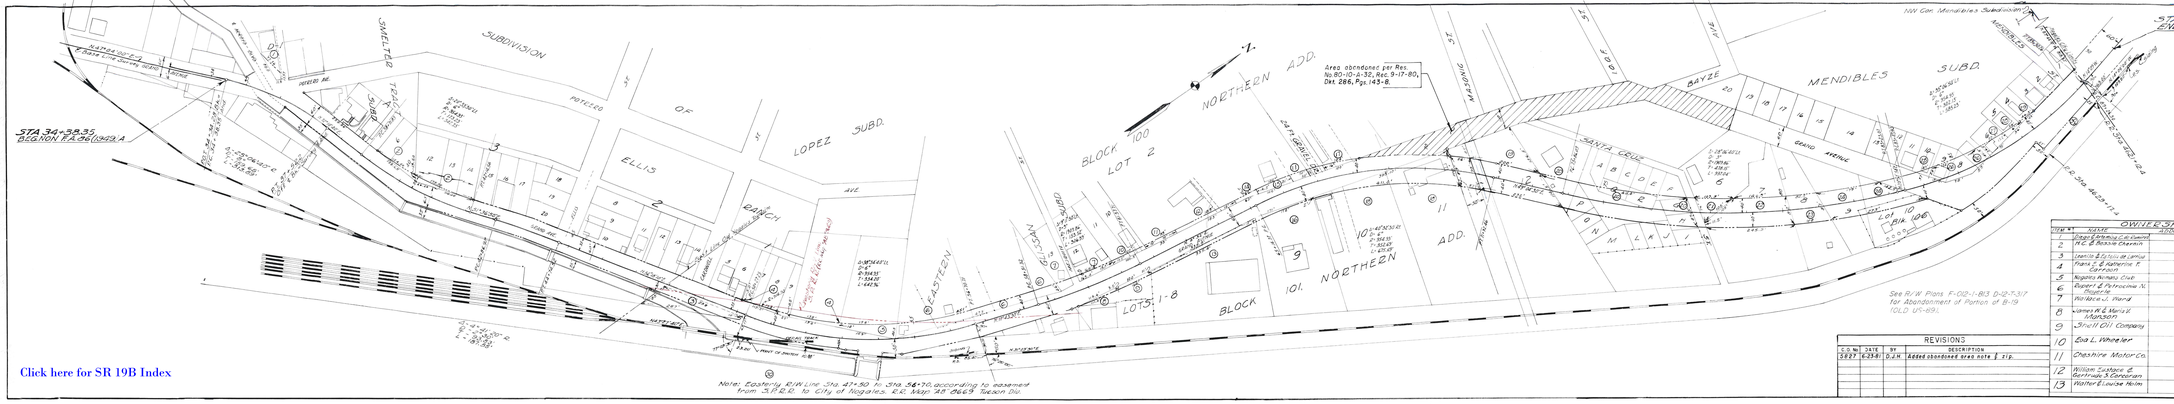

Click here for SR 19B Index

OWNERSHIP RECORD CONTINUED		
ITEM # / NAME	ADDRESS	DESCRIPTION
14 G.C. & Margaret Cochran		Portion Blk 101, Northern Add
15 Ely E. Cheshire		D/Ha
16 Mexican Products Co.		Portion Blk 101, Northern Add
17 James & Ester Tod		Lot "Bonanza" Villa Coronado Subd. Amended
18 Thomas & Edith Lopez		Pt Lots 1-8 Blk 101 Northern Add
19 Peregrino & Adelia Romo		Pt Lots 1-8 Blk 101, Northern Add
20 Nogales School Dist. #1		Pt Lot 2, Blk 101, Northern Add
21 Peregrino & Concepcion De de Orozco		Pt Lot 2, Blk 101, Northern Add
22 Daniel J. Gerdes		Pt Lot 7, Blk 106, North'n Add
23 Willis & Mae C. Mills		Pt Lot 8, Blk 106, Northern Add
24 Richfield Oil Corp.		Pt Lots 1,2,3, Blk 115, Northern Add
25 Stephen & Fong Jingson		Pt Lot 10, Mendibles Subd
26 Lewis H. Summons		Pt Lots 7,8,9 Mendibles Subd
27 Maurice M. Howard		Pt Lot 6, Mendibles Subd
28 Mrs. Jesus Urena		Pt Lots 2-5 Mendibles Subd
29 Frank & Amelia Agrano		Pt Lot 4 Mendibles Subd
30 S.P.R.R.		Pt of R.R. R/W.
30A S.P.R.R.		Pt of R.R. R/W.

OWNERSHIP RECORD		
ITEM # / NAME	ADDRESS	DESCRIPTION
1 Dean & Rebecca C. Clement		Part Blk. 24 Shelter Tract
2 H.C. & Bessie Chenoh		Sh'ly Lot 5, Shelter Tract to F. Del Lot 3, Ellis Ranch Subd
3 Leonard & Sylvia M. Lynch		Parcel of land
4 Frank & Katherine F. Carranza		Lots 2-7 & 9-12, Ellis Ranch Subd. & Part S. Way Hence Subd.
5 Nogales Rotary Club		That Pt. of Sy of Eastern Subd
6 Rupert & Petronila N. Figueroa		Eastern Subd.
7 Wallace J. Hand		Part Lot 1, Blk 100, North'n Add.
8 James R. & Maria Manson		Part of Lot 1, Blk 101 Northern Addition.
9 Shell Oil Company		Part of Lot 1, Blk 101, Northern Add.
10 Eva L. Wheeler		Rem. Lot 1, Blk. 101, Northern Add.
11 Cheshire Motor Co.		2 Parcels in Lot 2, Blk. 100, Northern Add.
12 William Tadeure & Bertrude S. Gresham		Parcel in Lot 2, Block 100, Northern Add.
13 Walter & Louise Helm		Part of Lot 1, Blk. 101, Northern Add.

REVISIONS			
C.O. No.	DATE	BY	DESCRIPTION
5827	6-23-61	D.J.H.	Added abandoned area note & Stp.

ARIZONA HIGHWAY DEPARTMENT

RIGHT OF WAY DIVISION

RIGHT OF WAY MAP

NOGALES - TUCSON HWY.

(B219 B) STA. 36+06.23 P. TO STA. 90+50

NON F.A. 86

SANTA CRUZ CO.

In accordance with resolution dated 12-2-48 minutes of Arizona Highway Commission.

Approved for R/W Acquisition _____ Assistant County Highway Engineer

Date _____ Chief Engineer

GRAWN BY:	DATE	SCALE	FILE NO.
SEANNAGEN	11-9-1948	1" = 100'	(2-7-116)