Click here for SR 260 Index

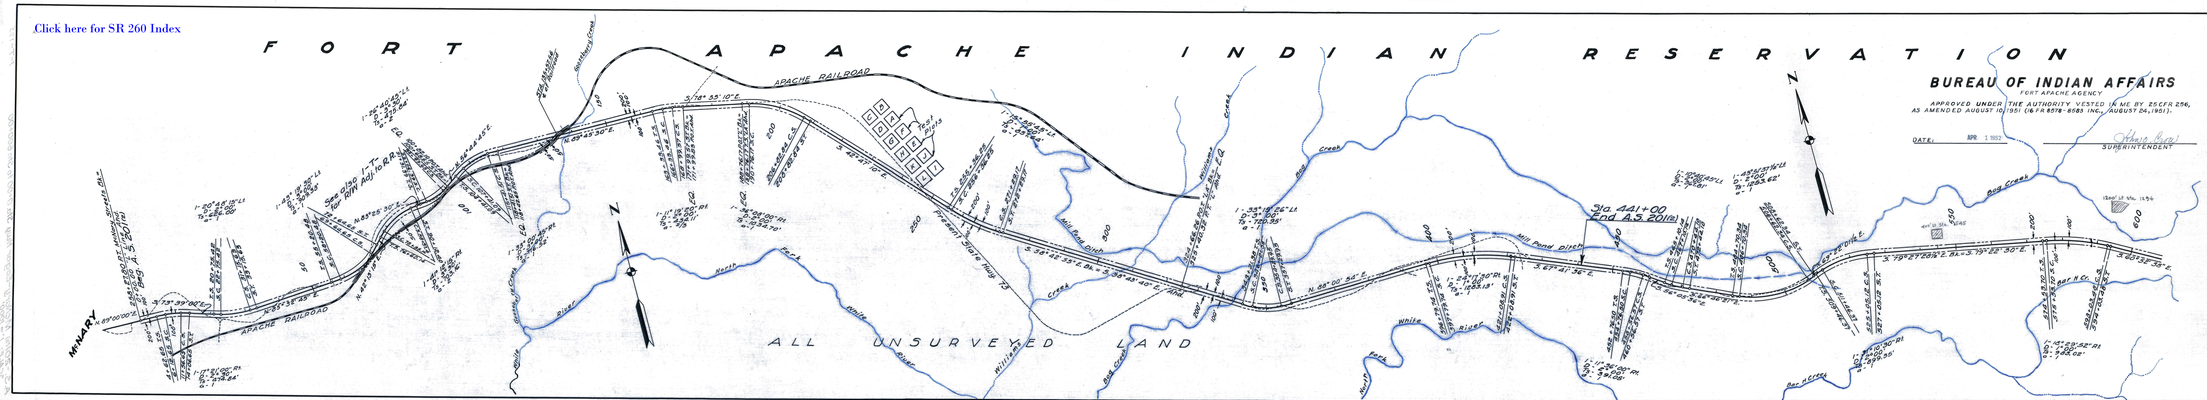

ARIZONA STATE HIGHWAY DEPARTMENT

McNARY-EAGAR HWY. S-201

THRU THE

FT. APACHE INDIAN RESERVATION RIGHT OF WAY MAP

200' RIGHT OF WAY REQUESTED-100' ON EACH SIDE OF THE HIGHWAY CENTER-LINE.

DATE: 3-10-52. ARIZONA STATE HIGHWAY ENGINEER

BUREAU OF INDIAN AFFAIRS

FORT APACHE AGENCY

APPROVED UNDER THE AUTHORITY VESTED IN ME BY 25CFR 256, AS AMENDED AUGUST 10, 1951 (16 F.R. 8078 - 8081 INC., AUGUST 24, 1951).

DATE: APR. 1 1952 SUPERINTENDENT

UNITED STATES INDIAN SERVICE

I HEREBY CERTIFY THAT THE RIGHT OF WAY OF THE HIGHWAYS SHOWN ON THIS MAP TRAVERSES UNAPPROPRIATED INDIAN TRIBAL LANDS.

DATE: APR. 1 1952 TRIBAL CHAIRMAN-FT. APACHE INDIAN RESERVATION

DATE: APR. 1 1952 SUPERINTENDENT-FT. APACHE INDIAN RESERVATION

BUREAU OF INDIAN AFFAIRS

AREA OFFICE

APPROVED UNDER AUTHORITY VESTED IN ME BY SECRETARIAL ORDER NO. 2658, DATED SEPTEMBER 9, 1949, 11 FED. REG. 10296, AND THE DELEGATION OF THE COMMISSIONER OF INDIAN AFFAIRS, NO. 351, DATED MARCH 23, 1951 16 FED. REG. 2939, 2940.

DATE: AREA DIRECTOR

SCALE: 1"=1000'