Click here for SR 260 Index

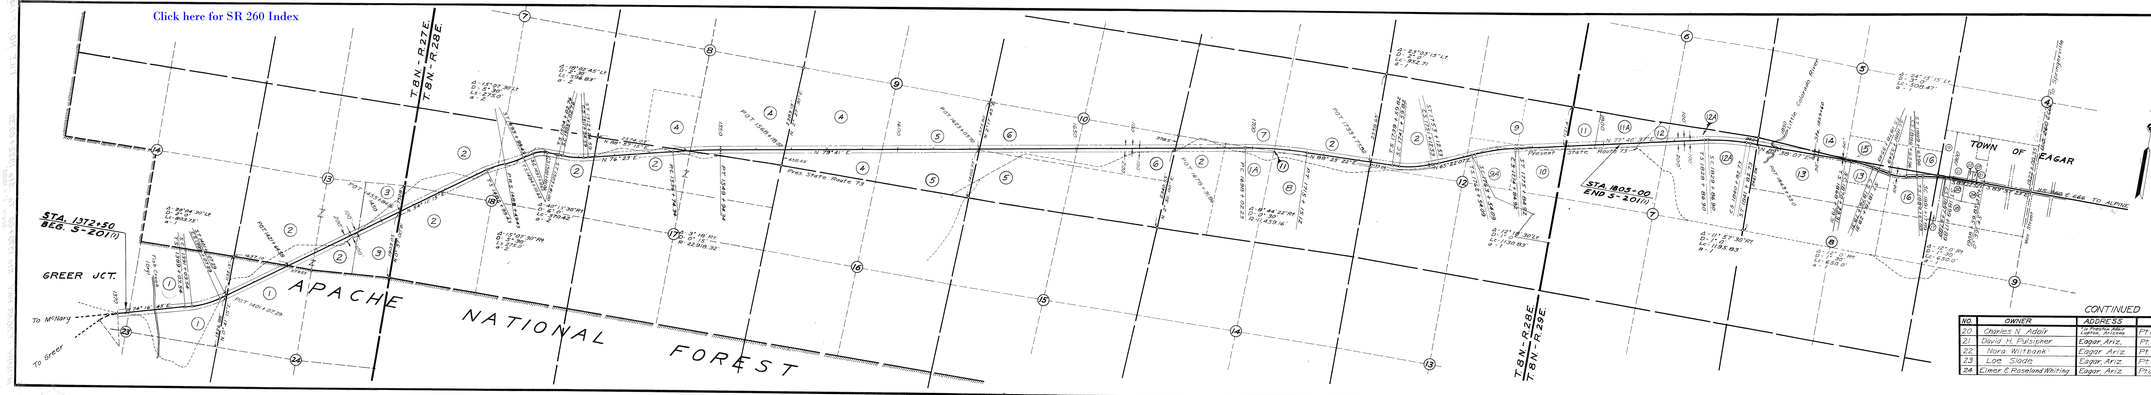

OWNERSHIP RECORD

NO.	OWNER	ADDRESS	DESCRIPTION
1	U.S. Forest Service	Springerville, Ariz.	N½ Sec. 23, NW¼ Sec. 24, T.8N.-R.27E.
1A	Public Domain	Phoenix, Ariz.	N½NE¼SW¼, Sec. 11 T.8N.-R.28E.
2	State Land	-	[illegible]
3	M. Luther Hall	St. Johns, Ariz.	E½ SE¼ Sec. 13 T.8N.-R.27E.
4	Mollie Butler	Greer, Ariz.	SE¼SW¼ Sec. 6, S½SW¼ Sec. 8 & S½SW¼ Sec. 9 T.8N.-R.28E.
5	Harold Hews Wiltbank	Eagar, Ariz.	SE¼ Sec. 9, S½SW¼ Sec. 10, T.8N.-R.28E.
6	H.C. Wiltbank	Eagar, Ariz.	N½SE¼, N½SW¼, Sec. 10, T.8N.-R.28E.
7	Estate of Victor L. Udall		NW¼ Sec. 11, T.8N.-R.28E.
8	Clorinda L. Udall	Eagar, Ariz.	N½SE¼, Sec. 11, T.8N.-R.28E.
9	Whiting Bros. Land & Timber	St. Johns, Ariz.	Pt. of NE¼ Sec. 12, T.8N.-R.28E.
9A	Estate of Victor L. Udall		Pt. of NE¼ Sec. 12, T.8N.-R.28E.
11	Whiting Bros. Land & Timber	St. Johns, Ariz.	Pt. of N½N½, Sec. 7, T.8N.-R.29E.
11A	Milford A. Hall	Eagar, Ariz.	Pt. of N½N½, Sec. 7, T.8N.-R.29E.
12	Estate of Victor L. Udall		Pt. of E½NW¼, Sec. 7, T.8N.-R.29E.
12A	Estate of Victor L. Udall		NE¼, Sec. 7, T.8N.-R.29E.
13	K.G. Udall	Eagar, Ariz.	N½NW¼, N½NW¼NE¼, Sec. 8, T.8N.-R.29E.
14	Emil Rothlisberger	Eagar, Ariz.	SW¼SW¼, E½SW¼, Sec. 5 T.8N.-R.29E.
15	Z. Aubrey Brockman	Springville, Ariz.	S½SW¼SE¼, Sec. 5 T.8N.-R.29E.
16	Emil Rothlisberger	Eagar, Ariz.	S½SE¼SE¼, Sec. 5 T.8N.-R.29E.
17	H.B. Nelson	Eagar, Ariz.	Pt. of NW¼NW¼, Sec. 9 T.8N.-R.29E.
18	H.B. Nelson	Eagar, Ariz.	Pt. of NW¼NW¼, Sec. 9 T.8N.-R.29E.
19	J. Dallace Butler	Eagar, Ariz.	Pt. of SW¼SW¼, Sec. 4 T.8N.-R.29E.

CONTINUED

NO.	OWNER	ADDRESS	DESCRIPTION
20	Charles N. Adair	Lake Havasu City, Ariz.	Pt. of NW¼NW¼ Sec. 9 T.8N.-R.29E.
21	David H. Pulsipher	Eagar, Ariz.	Pt. of SW¼SW¼, Sec. 4, T.8N.-R.29E.
22	Nora Wiltbank	Eagar, Ariz.	Pt. of SW¼SW¼, Sec. 4, T.8N.-R.29E.
23	Lon Slade	Eagar, Ariz.	Pt. of SW¼SW¼, Sec. 4, T.8N.-R.29E.
24	Elmer E. Roseland Whiting	Eagar, Ariz.	Pt. of NW¼NW¼, Sec. 9, T.8N.-R.29E.

ARIZONA STATE HIGHWAY DEPARTMENT

RIGHT OF WAY DIVISION

RIGHT OF WAY MAP
McNARY - EAGAR HWY.
From Sta. 1372 + 00 To Sta. 1922 + 00.35
S 201 (1)
APACHE CO.

Approved for R/W Acquisition.

Date _____ Plans Engineer

DRAWN BY	DATE	SCALE	FILE NO.
SUTTON	12-7-51	1" = 1000'	1-T-132