Click here for SR 260 Index

FORT APACHE INDIAN RESERVATION BOUNDARY

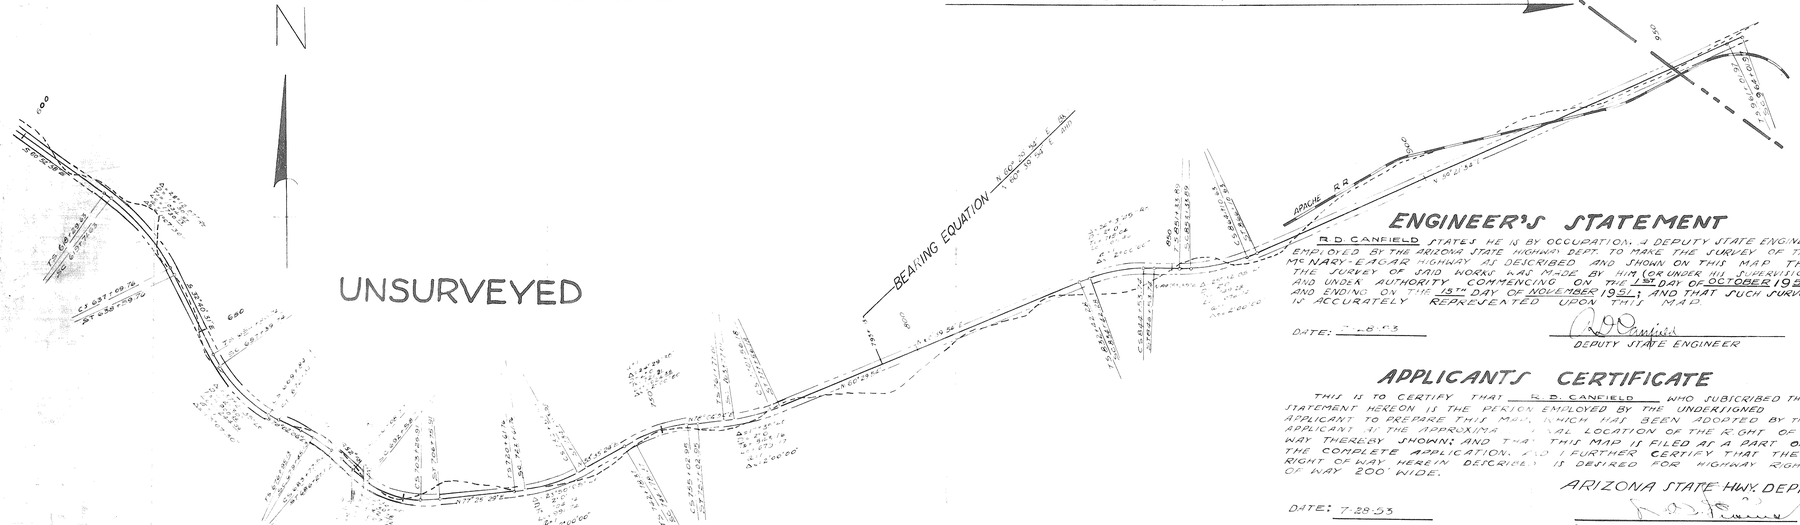

ARIZONA STATE HIGHWAY DEPARTMENT

McNARY-EAGAR HIGHWAY
PROJECT S-201
THRU THE
FT. APACHE INDIAN RESERVATION
RIGHT-OF-WAY MAP

200' RIGHT OF WAY REQUESTED. 100' ON THE NORTHWESTERLY SIDE AND 100' ON THE SOUTHEASTERLY SIDE OF THE HIGHWAY CENTER LINE

DATE: 7-8-53

STATE HIGHWAY ENGINEER

ENGINEER'S STATEMENT

R.D. CANFIELD STATES HE IS BY OCCUPATION A DEPUTY STATE ENGINEER EMPLOYED BY THE ARIZONA STATE HIGHWAY DEPT. TO MAKE THE SURVEY OF THE McNARY-EAGAR HIGHWAY AS DESCRIBED AND SHOWN ON THIS MAP THAT THE SURVEY OF SAID WORK WAS MADE BY HIM (OR UNDER HIS SUPERVISION) AND UNDER AUTHORITY COMMENCING ON THE 1ST DAY OF OCTOBER 1951 AND ENDING ON THE 15TH DAY OF NOVEMBER 1951 AND THAT SUCH SURVEY IS ACCURATELY REPRESENTED UPON THIS MAP.

DATE: 7-8-53

R.D. Canfield
DEPUTY STATE ENGINEER

UNITED STATES INDIAN SERVICE

I HEREBY CERTIFY THAT THE RIGHT OF WAY OF THE HIGHWAY AS SHOWN ON THIS MAP TRAVERSES UNAPPROPRIATED INDIAN TRIBAL LAND

DATE: _____

TRIBAL CHAIRMAN FT. APACHE INDIAN RESERVATION

DATE: _____

SUPERINTENT - FT. APACHE AGENCY

APPLICANTS CERTIFICATE

THIS IS TO CERTIFY THAT R.D. CANFIELD WHO SUBSCRIBED THE STATEMENT HEREON IS THE PERSON EMPLOYED BY THE UNDERSIGNED APPLICANT TO PREPARE THIS MAP, WHICH HAS BEEN ADOPTED BY THE APPLICANT AS THE APPROXIMATE LOCATION OF THE RIGHT OF WAY THEREBY SHOWN; AND THAT THIS MAP IS FILED AS A PART OF THE COMPLETE APPLICATION. AND I FURTHER CERTIFY THAT THE RIGHT OF WAY HEREIN DESCRIBED IS DESIRED FOR HIGHWAY RIGHT OF WAY 200' WIDE.

ARIZONA STATE HWY. DEPT.

DATE: 7-28-53

STATE HIGHWAY ENGINEER

BUREAU OF INDIAN AFFAIRS
FT. APACHE AGENCY

Approved pursuant to the provisions of the Act of March 3, 1901 (31 Stat. 1084) and Departmental Regulations 25CFR (1952 Cum. Pocket Supp) 256 and subject to any prior, valid, existing right or adverse claim. This approval being subject to the fencing of the right-of-way herein granted and the installation of all necessary cross and approach cattle guards, in lieu of damages.

DATE: _____

SUPERINTENDENT - FT. APACHE AGENCY

DRAWN BY: G.GOOD

SCALE: 1" = 1000'

1-7-199