PAYSON — SHOW LOW HWY.
STAR VALLEY BRIDGE
GILA COUNTY

OWNERSHIP			RECORD						ACQUISITION RECORD				
PARCEL NUMBER	OWNER	DESCRIPTION	TOTAL AREA	AREA REQUIRED GROSS INCLUDING EXISTING R/W	AREA REQUIRED NET EXCLUDING EXISTING R/W	EASEMENT AREA	REMAINDER LEFT	REMAINDER RIGHT	BOARD APPROVAL	TYPE & DATE OF INSTRUMENT	RECORDED DATE	RECORDED BOOK	RECORDED PAGE
4-227	LAMPLIGHTER TRAILER PARK INC.	PT. OF H.E.S. 418, UNSURVEYED SEC. 31, T.11N. R.11E.	6.51 Ac.			T.C.E. ONLY 0.09 Ac.		6.51 Ac.		TCE 3-26-81			
4-228	WILLIS H. TEETER, JR., ET UX.	PT. OF H.E.S. 418, UNSURVEYED SEC. 31, T.11N. R.11E.	0.64 Ac.			T.C.E. ONLY 0.01 Ac.		0.64 Ac.					

REVISIONS					
CODE	DATE	BY	DESCRIPTION	PROJECT NO.	ER-053-2(15)
5755	3-3-81	R.L.R.	No Revisions necessary to R/W Plans on C.&S. Review	DRAWING NO.	D-4-T-363
5788	4-13-81	R.L.R.	No Revisions on Bid Review	SHEET NO.	1 OF 1
				DRAWN BY	HENRY
				DATE COMP.	2-27-81
				SCALE	1" = 100'

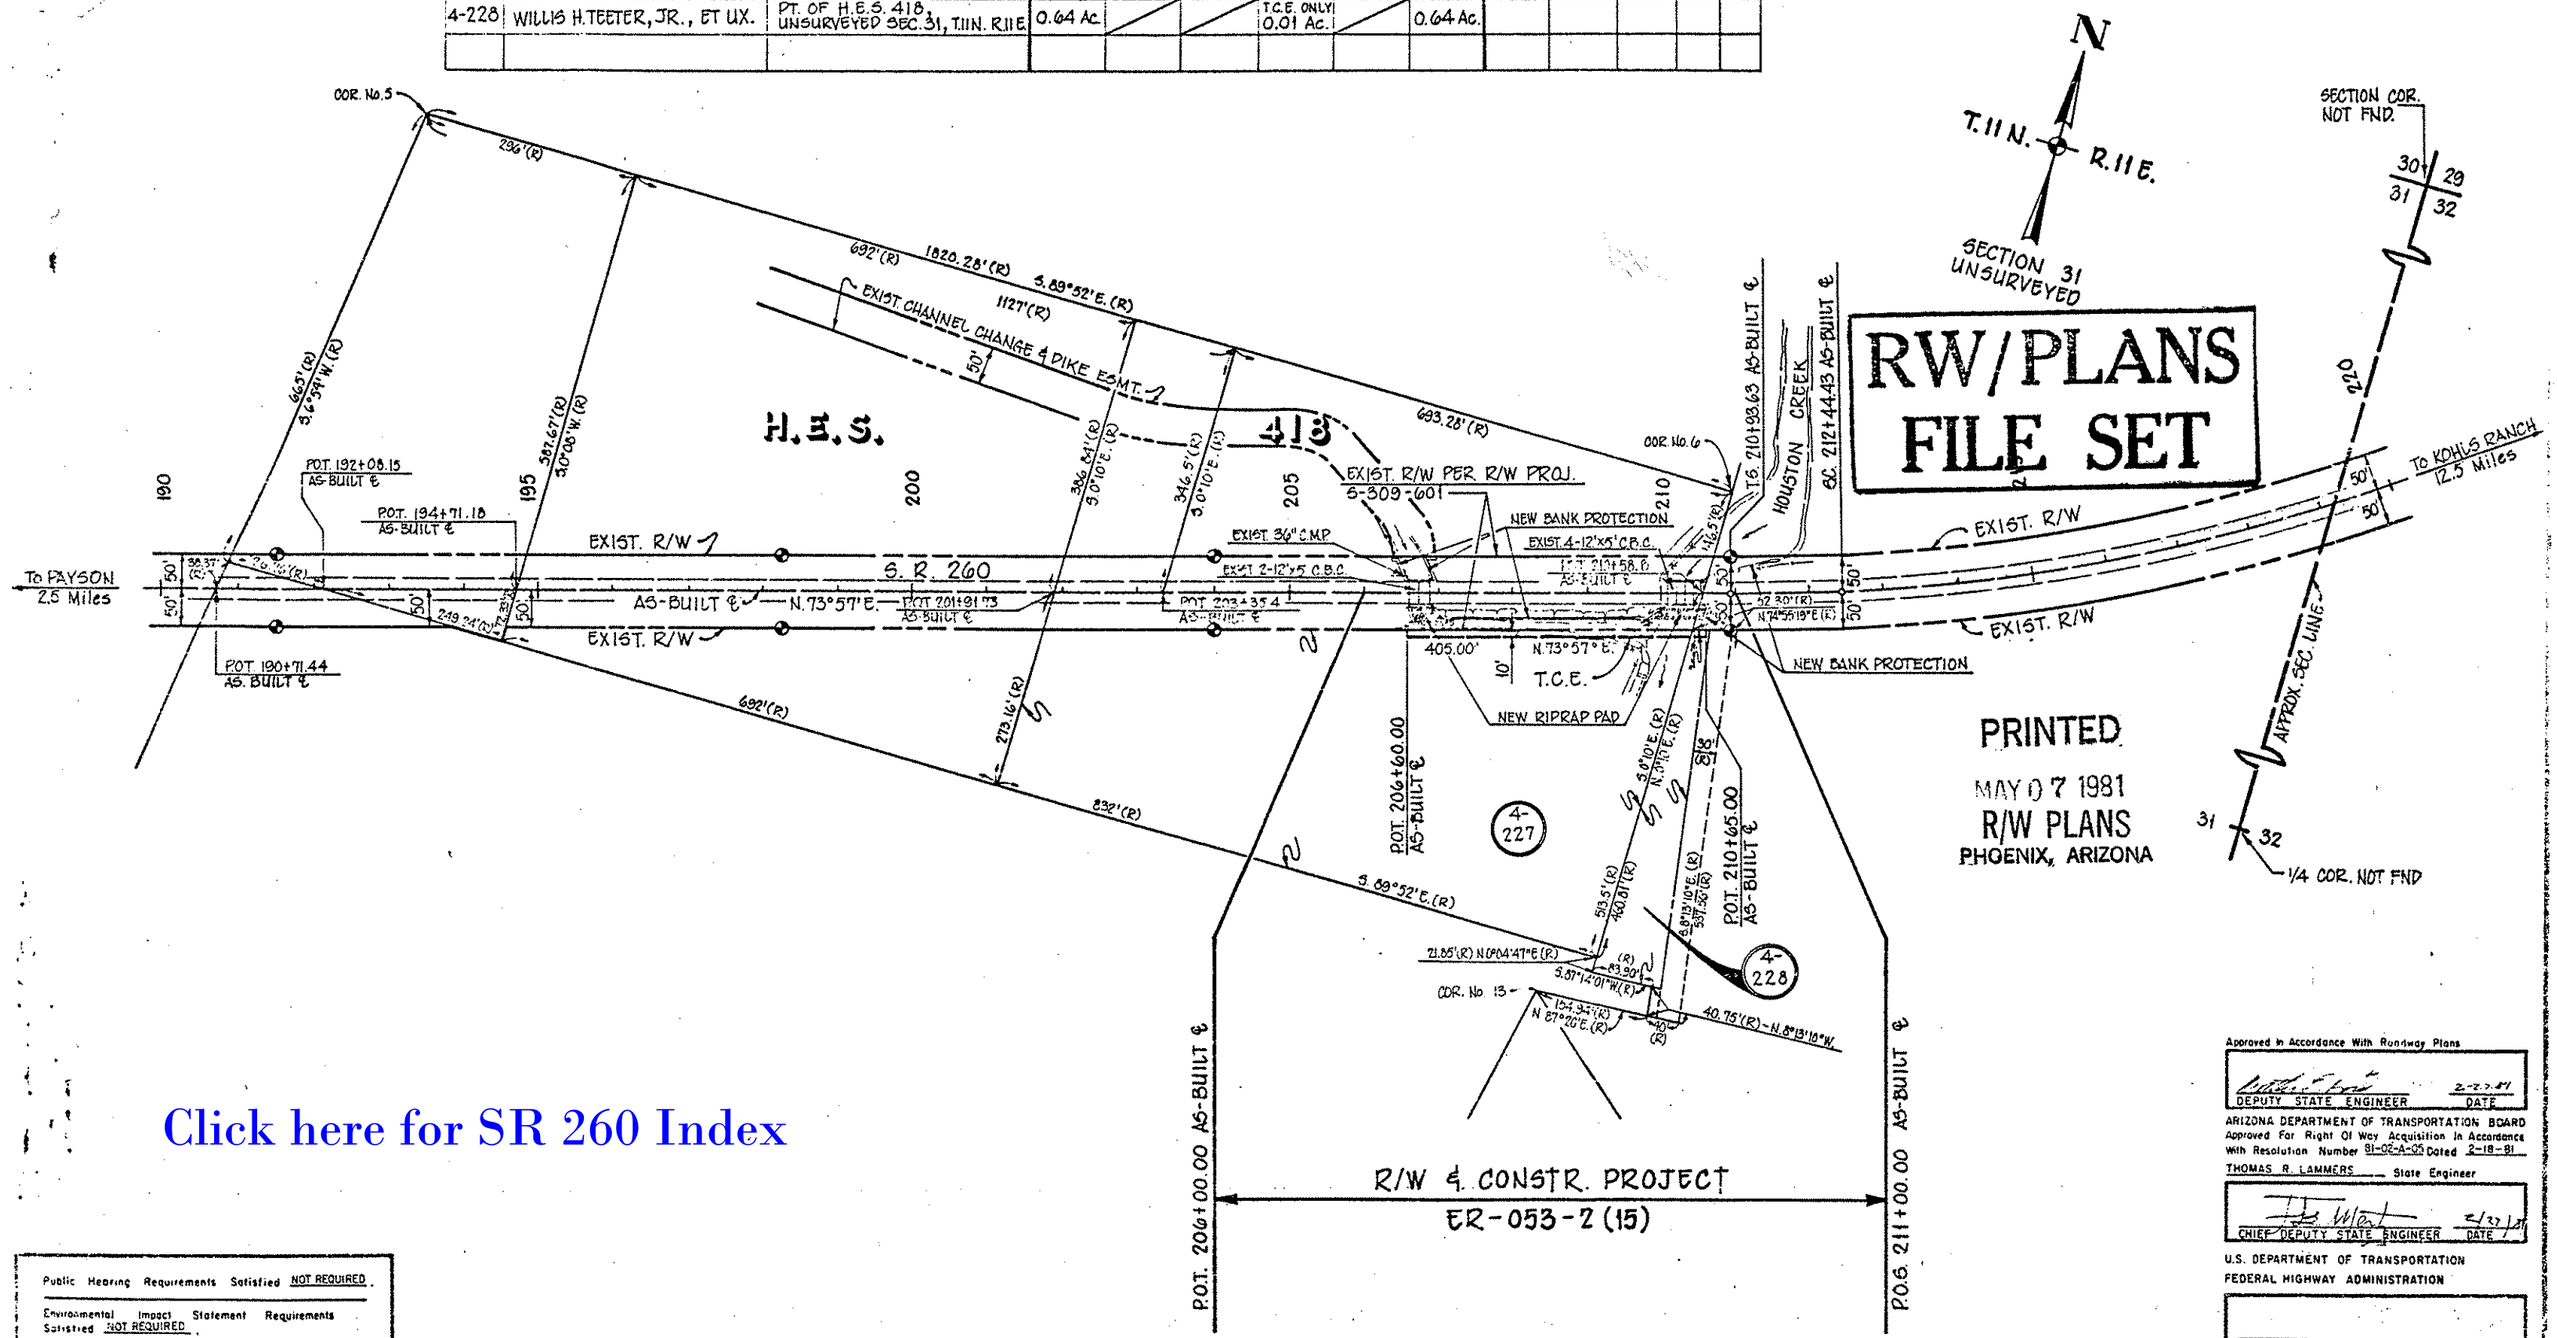

PRINTED
MAY 07 1981
R/W PLANS
PHOENIX, ARIZONA

Click here for SR 260 Index

Public Hearing Requirements Satisfied NOT REQUIRED.

Environmental Impact Statement Requirements Satisfied NOT REQUIRED.

Approved in Accordance With Roadway Plans

DEPUTY STATE ENGINEER — DATE 2-27-81

ARIZONA DEPARTMENT OF TRANSPORTATION BOARD
Approved For Right Of Way Acquisition In Accordance With Resolution Number 81-02-A-05 Dated 2-18-81

THOMAS R. LAMMERS State Engineer

CHIEF DEPUTY STATE ENGINEER — DATE 2/27/81

U.S. DEPARTMENT OF TRANSPORTATION
FEDERAL HIGHWAY ADMINISTRATION

DIVISION ENGINEER — DATE