OWNERSHIP RECORD / ACQUISITION RECORD

PARCEL NUMBER	OWNER	DESCRIPTION	TOTAL AREA	AREA REQUIRED: GROSS INCLUDING EXISTING R/W	AREA REQUIRED: NET EXCLUDING EXISTING R/W	EASEMENT AREA	REMAINDER: LEFT	REMAINDER: RIGHT	SHEET NO.	CHIEF R/W AGENT APPROVAL	INSTRUMENT: TYPE	INSTRUMENT: DATE	RECORDED: DATE	RECORDED: DOCUMENT
9-1142	WHITE MTN. APACHE INDIAN TRIBE	PT. OF PROTRACT. SEC. 22, T.8N., R.23E		*12.54 Ac.	~~2.64 Ac.~~ 3.00 Ac	0.21 Ac.								

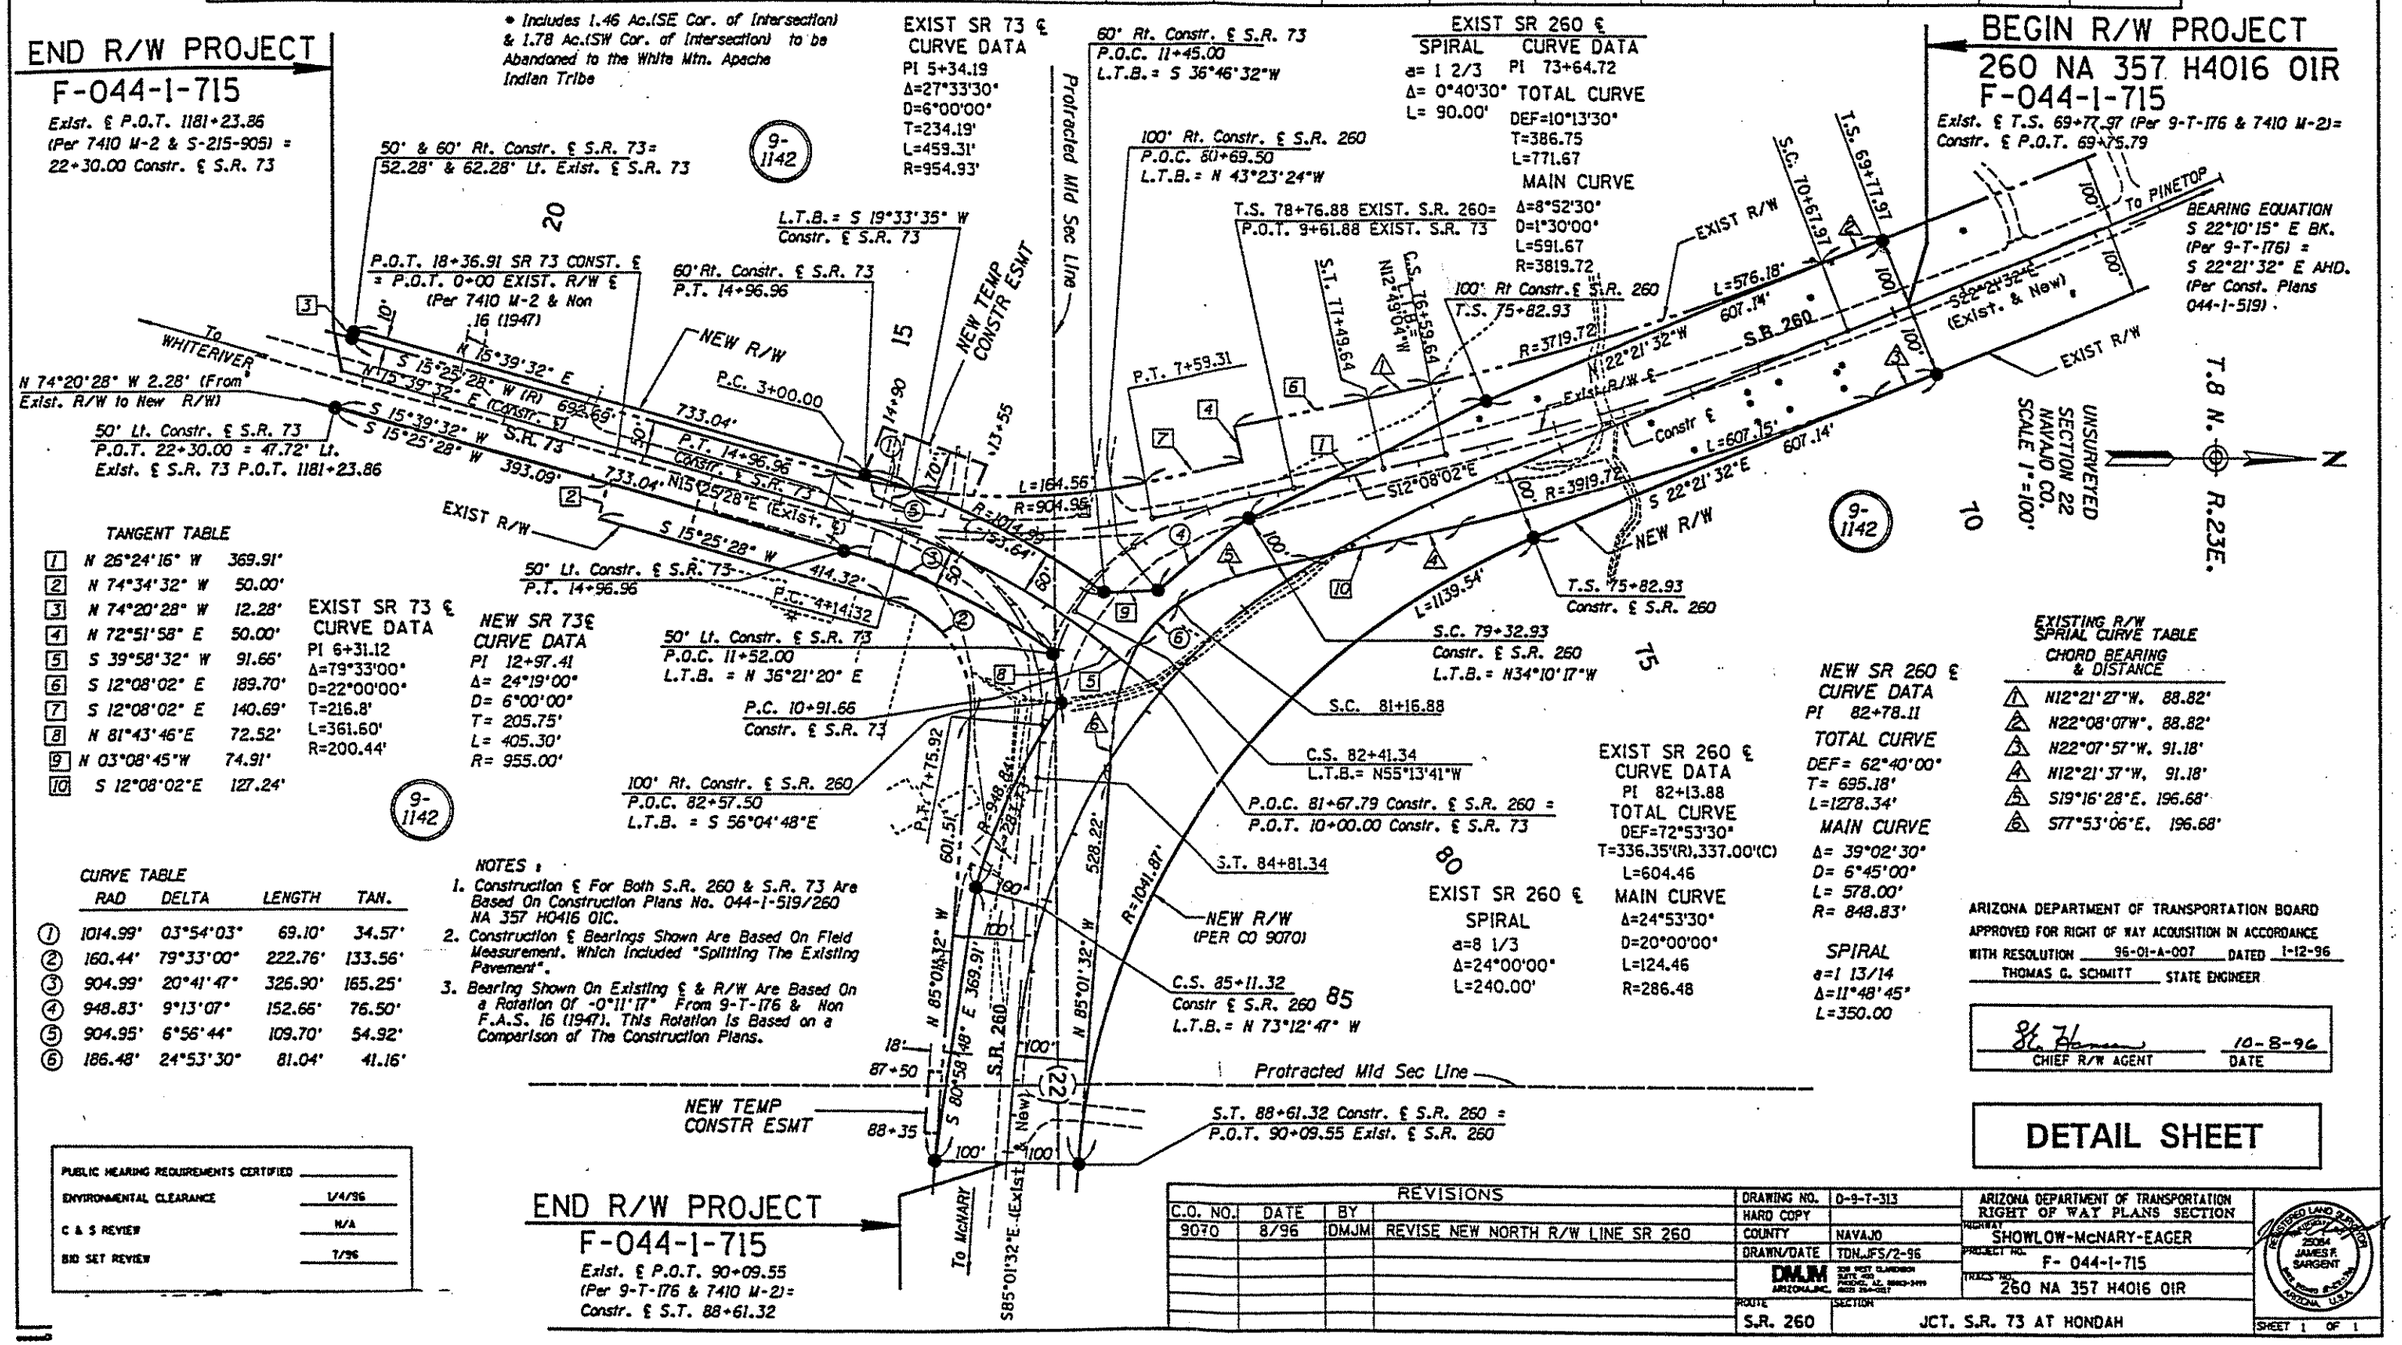

Click here for SR 260 Index