UNITED STATES DEPARTMENT OF THE INTERIOR
BUREAU OF INDIAN AFFAIRS
GALLUP AREA
RIGHT OF WAY MAP

ROUTE 3 — PROJECT AU3(67) & AU3(63)

39.5 MILES 100' LT. & 100' RT. ℄ OF ROAD **957.0** ACRES±

STATE OF NEW MEXICO }
COUNTY OF McKINLEY } S.S.

Vern S. Kubitz Being duly sworn, says he is the Assistant Area Road Engineer of the Bureau of Indian Affairs Gallup Area Office, herein after designated the applicant, that the survey of Project AU3(67) over and across Indian Lands, County of Apache was made under his direction and authority of the Bureau of Indian Affairs, and that such survey is accurately represented on this map which consists of two (4) sheets

Bureau of Indian Affairs

By _____
Ass't Area Road Engineer

Sworn and Subscribed to me on this 2 day of Feb. 1962

Notary Public in and for the County of McKinley

My Commission Expires August 13, 1962

AU3(63) & AU3(67) SHEET 1 OF 4

APPROVED _____
Pursuant to the provisions of the Act of Feb. 5, 1948 (62 Stat. 17) and the Department Regulations 25 CFR 161 & 162 (Revised Jan. 1, 1958) subject to any prior valid, existing right or adverse claim and subject to the provisions of the attached Resolution adopted on 4-59 by the Navajo Tribal Council. (Cap. 25-59)

Navajo Tribal Chairman — General Superintendent

Resolution No. CAP-25-59
Date 4-16-59

The state of Arizona being satisfied that the map and survey hereon shown is of sufficient accuracy, herewith accept this map of definite location.

APPROVED _____ DATE 8-9-67
APPROVED _____ DATE _____
RESOLUTION NO. 70-55 DATE 6-15-70

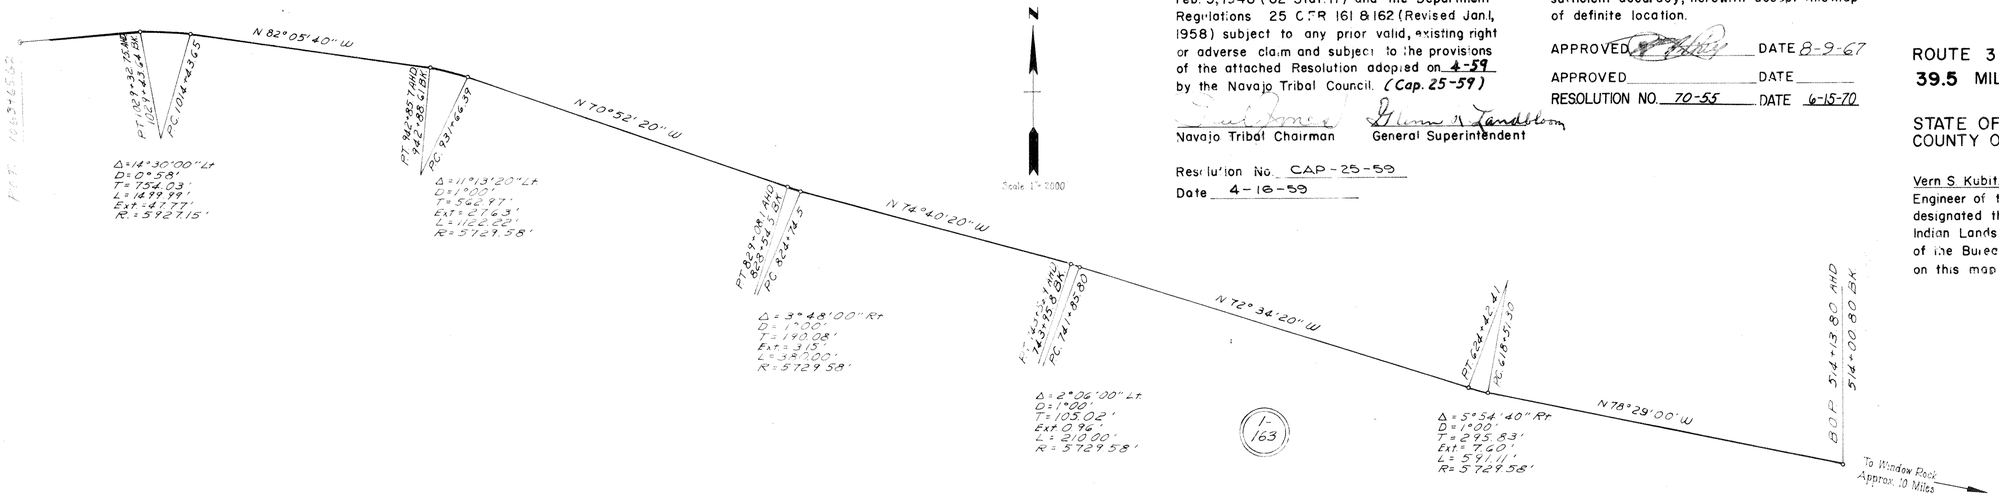

Click here for SR 264 Index

A-1-T-243A

AEAS-T-1-A

A-1-T-243A