OWNERSHIP RECORD

ITEM	OWNER	DESCRIPTION	ACREAGE TAKEN	ACREAGE REMAINING	DATE DISPOSED
B-462	U.S.A. CORONADO NAT'L FOR.	SEC. 12, T. 10 S., R. 24 E. SEC. 7, 13, 14, 15, 17, 18, 22, 23, & 24, T. 10 S., R. 25 E.	68.34		
B-465	J. R. JOHNSON	H.R.A. 132.			

MAP REVISIONS

DATE	REVISED BY	DESCRIPTION
8-18-60	S.S.R.	TRANSFERRED ALL DATA FROM A-5-T-207. PROJ. NON S-403(61).

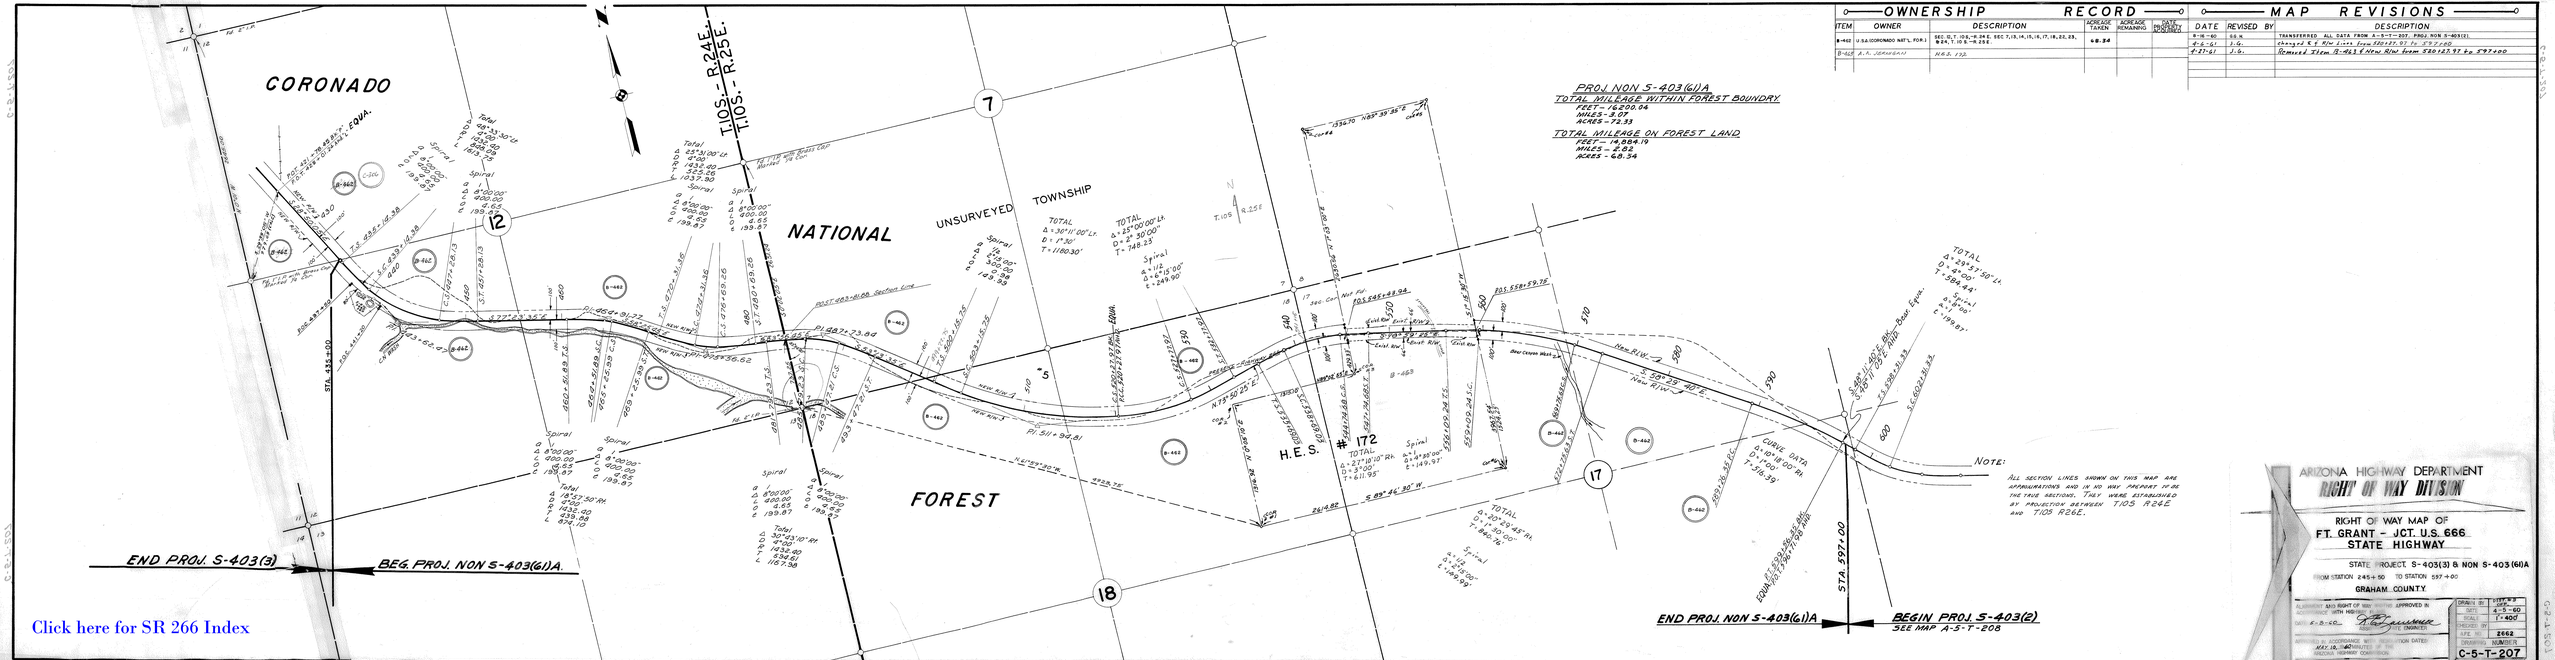

Click here for SR 266 Index