Click here for SR 266 Index

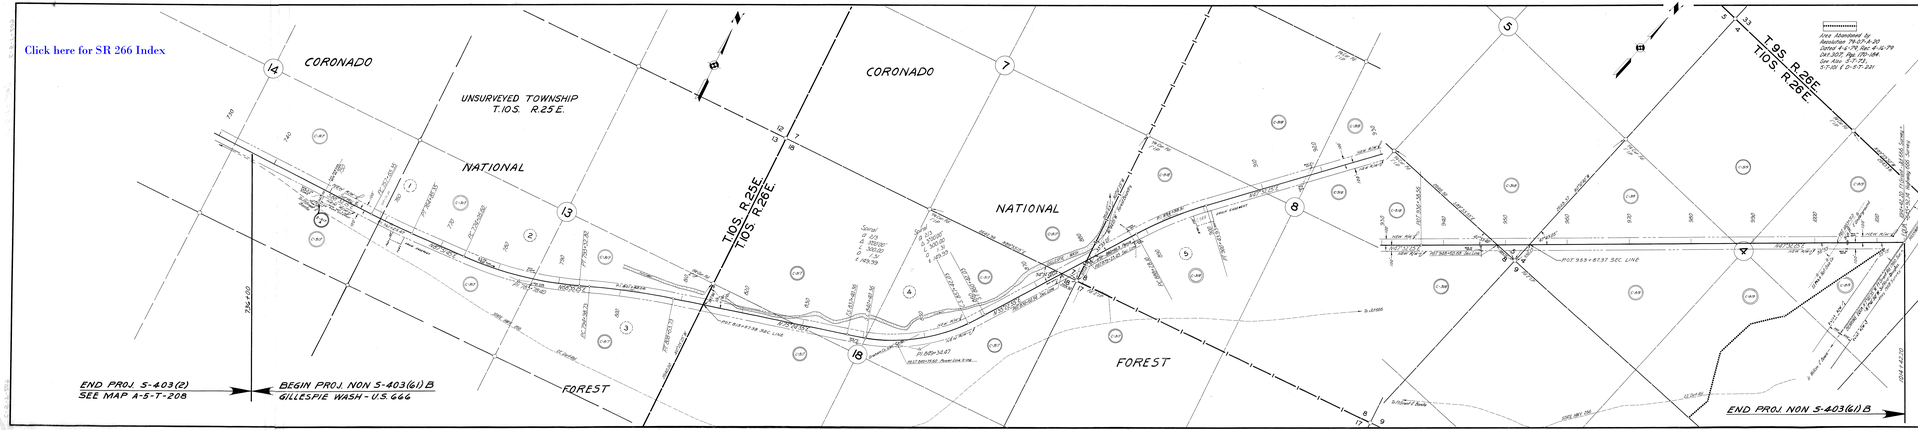

TOTAL MILEAGE IN FOREST BOUNDARY
MILES - 4.83
ACRES - 1.17
ACRES - 647.6

TOTAL MILEAGE IN FOREST LAND
MILES - 4.83
ACRES - 647.6
ACRES - 647.6

CURVE DATA

	1	2 LT	3	4	5
A	3°38'00" LT	0°18'20" LT	8°49'30" RT.	40°02'00" LT	18°08'30" RT.
D	0°30'	1°00'	0°30'	0°30'	1°00'
R	5730.38	5729.58	6533.18	2864.79	5729.58
T	1212.00	1000.00	1000.00	1000.00	1000.00
L	2120.00	2021.22	1865.00	2200.47	1815.84

OWNERSHIP RECORD

ITEM	OWNER	DESCRIPTION				PARCEL NUMBER	ACQUIRED	DATE VACATED
C,D,T	GRAHAM COUNTY HIGHWAY	Sec. 19	T.10S	R.25E		1-208		
		Sec. 18	T.10S	R.25E		2-278		
		Sec. 18	T.10S	R.26E		3-801		
		Sec. 7	T.10S	R.26E		5-16		
C,N,R	A.T.&S.F. R.R.	Sec. 8	T.10S	R.26E		3-88		
C,N,R	SOUTHERN PACIFIC	Sec. 8	T.10S	R.26E		3-87		
C,N,R	U.S. A.M.D.	Sec. 4	T.10S	R.26E		2-280		
C,N,R=REMAINING BOUNDARY OF S.P.R.R. SEC. 18, T.10S. R.25E.						2-31 R.		

MAP REVISIONS

DATE	REVISED BY	DESCRIPTION
4-18-67	T. CARR	ADDED SNOW EASEMENTS AT STATIONS 762+70 TO 764+40, 818+70 TO 820+
8-19-67	R.A.S.	ADDED SNOW EASEMENTS AT STATIONS 811+70 TO 814+70 AND 817+70 TO 820+

ARIZONA HIGHWAY DEPARTMENT
RIGHT OF WAY DIVISION

RIGHT OF WAY MAP OF
FT. GRANT - JCT. U.S. 666
STATE HIGHWAY

STATE PROJECT NON S-403(6)1B
FROM STATIONS 758+00.70 TO STATION 1014 + 42.20
GRAHAM COUNTY

FOR BID PROP.	SET BACKS APPROVED IN ACCORDANCE WITH A.R.S. 28-7201	DATE	JAN. 63
4-2-79		SCALE	1"=200'
		DESIGNED	T.J. BOOZER
		DRAWN	R.A.S.
		CHECKED	
		DATE	1962
		SHEET	C-5-T-209