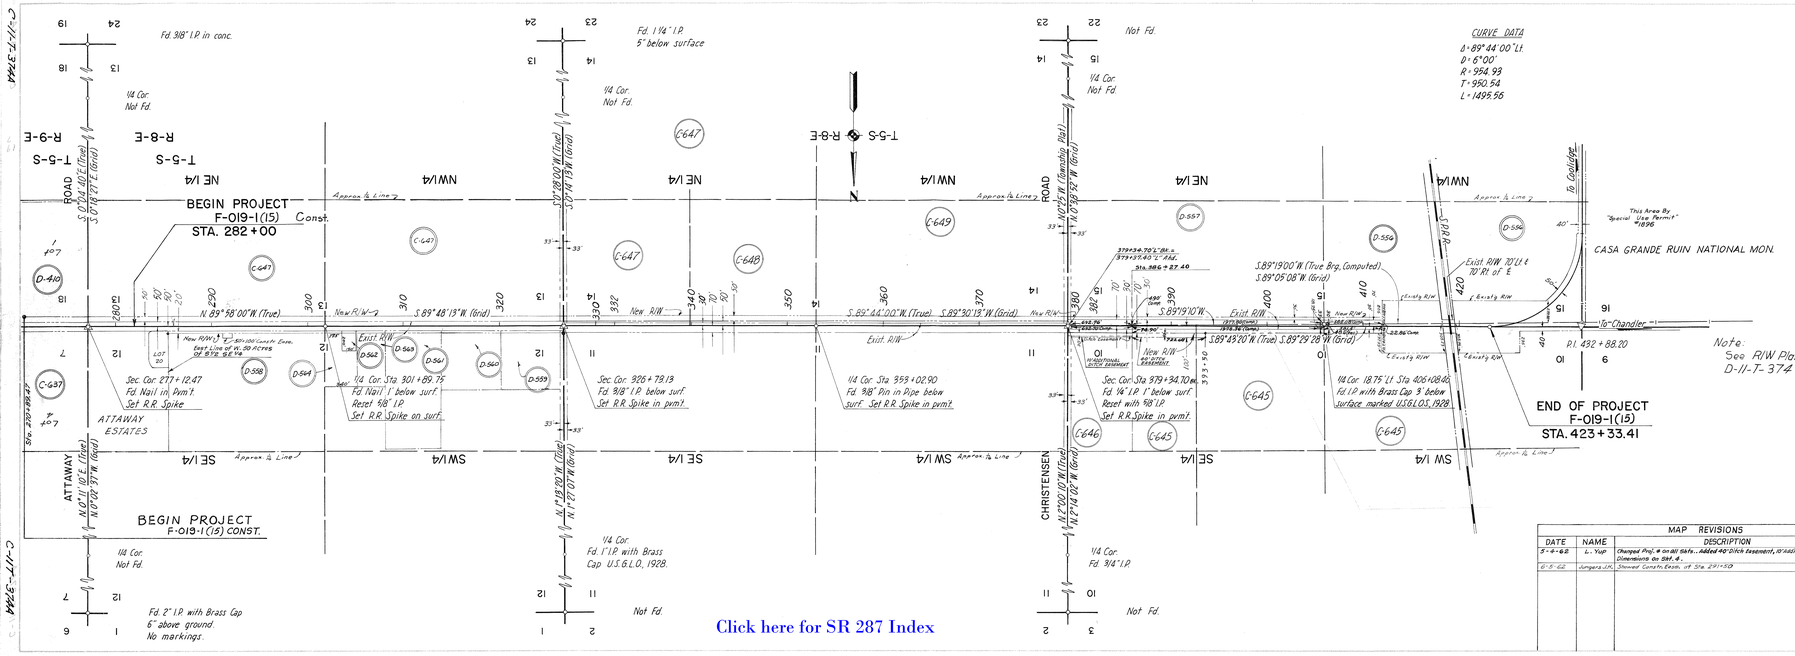


## OWNERSHIP RECORD

| ITEM | OWNER | DESCRIPTION | ACRE FEE TAKEN | ACREAGE REMAINS | DATE PROC. ALLOWED |
|---|---|---|---|---|---|
| C-645 | Arthur J. & Mary A. Fael H/W | SW¼SE¼, Pt. SE¼SW¼, W½W½SE¼SW¼, and E½W½SE¼SW¼, Sec. 10, T.5S.-R.8E. | 2.23 | 86.3 | |
| C-646 | W. M. (Lois M.) Cooper H/W | E½SE¼SE¼, Sec. 10, T.5S.-R.8E. | .96 | 19.57 | |
| C-647 | Bessie O. Attaway Widow | Pt. N½SE¼, E½NE¼, SW¼NE¼, Sec. 14 T.5S.-R.8E. | 1.48 | 156.78 | |
| C-648 | Arthur J. & R. J. Fael | NW¼NE¼, Sec. 14, T.5S.-R.8E. | 1.52 | 38.99 | |
| C-649 | Nora E. Thal Christensen | W½, Sec. 14, T.5S.-R.8E. | 2.97 | 318.72 | |
| D-556 | Dalton H. & Mae Cole et ux | N½ N½NE¼, Sec. 16, T.5S.-R.8E | 0.38 | 40.62 | |
| D-557 | James Robert & Cola Hedda et ux | N½E¼, Sec. 16, T.5S.-R.8E | 3.65 | 152.10 | |
| C-647 | Bessie O. Attaway, Widow | N½N¼, N½S½N¼, Sec. 13, T.5S.-R.8E | 11.75 | 193.30 | |
| D-558 | Hohokam Country Club | S½ SE¼, Sec. 12, T.5S.-R.8E | 1.50 | 86.62 | 9-7-62 |
| D-559 | Kyle Gillespie | S½S½ S½S½, Sec. 12, T.5S.-R.8E | 0.54 | 1.00 | |
| D-560 | Fred E. & Muriel B. Slater et ux | S½S½ S½S½, Sec. 12, T.5S.-R.8E | 0.53 | 0.80 | |
| D-561 | E. & F. Storch Jefferson et ux | S½ SE¼ S½SW¼, Sec. 12, T.5S.-R.8E | 0.52 | 18.65 | |
| D-562 | Arizona Water Co. | Part of SE¼SW¼, Sec. 12, T.5S.-R.8E | 0.14 | 0.55 | |
| D-563 | John A. & Mary S. Lebaute et ux | Part of S½S½S½S½, Sec. 12, T.5S.-R.8E | 0.30 | 4.15 | |
| D-564 | Charles & Geneva Moody et ux | Part of S½S½S½S½, Sec. 12, T.5S.-R.8E | 0.10 | 0.59 | |
| D-410 | Anderson, Clayton Co. | Lot 1, Sec. 18, T.5S., R.9E | 0.78 | 37.52 | |

## MAP REVISIONS

| DATE | NAME | DESCRIPTION |
|---|---|---|
| 5-4-62 | L. Yup | Changed Proj. # on all Sht's... Added 40' Ditch Easement, 10' Additional Easement And Dimensions on Sht. 4. |
| 6-5-62 | Jungers J.H. | Showed Const. Exen. at Sta. 291+50 |

## MAP REVISIONS

| DATE | NAME | DESCRIPTION |
|---|---|---|
| 4-21-61 | J. JUNGERS | Changed R/W & Added Ditch Easement Sta. 379+50 To 412+00 |
| 8-10-61 | Pete Julian | Added New R/W on north side of Hwy between Stas. 390+50. |
| 10-16-61 | Pete Julian | Added New R/W, made Corrections. |
| 11-20-61 | G. Cox | Added items D-556, D-557, D-558, D-559, D-560, D-561, D-562, D-563, D-564, D-410 & C-647. |
| 1-22-62 | E.G. Buckel | Changed Acreage Quantities in Tables. |

PICACHO-FLORENCE JUNCTION HWY.
COOLIDGE WYE-ATTAWAY RD.
STATE HWY. 287

STATE PROJECT F-019-1(15)
282+00 423+33.41
PINAL COUNTY

DIST. 2
6-20-62
1"=400'
2872

C-8-1961 R. E. Bergemann
App. 20 61 (61-141)

C-11-T-374A