STA. 3+67.33 TO STA. 202+61.91
ABANDONED TO CITY OF CASA GRANDE,
PER RESOLUTION 2013-06-A-022,
RECORDED 6/19/13,
DOC. 2013-051089, P.C.R

Click here for SR 287 Index

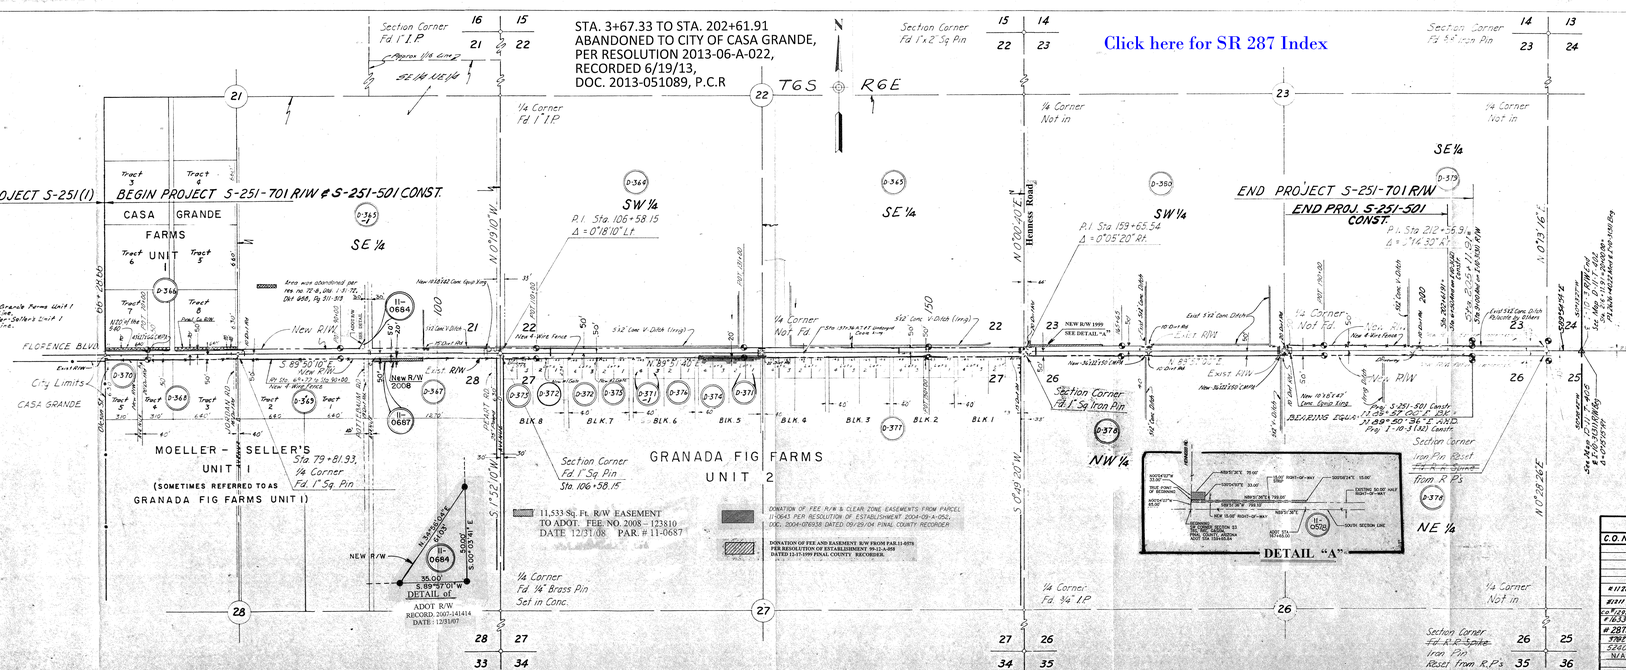
END Constr. PROJECT S-251(I)
BEGIN PROJECT S-251-701 R/W & S-251-501 CONST.
END PROJECT S-251-701 R/W
END PROJ. S-251-501 CONST.
CASA GRANDE FARMS UNIT 1
MOELLER - SELLER'S UNIT 1
(SOMETIMES REFERRED TO AS GRANADA FIG FARMS UNIT 1)
GRANADA FIG FARMS UNIT 2
FLORENCE BLVD.
City Limits CASA GRANDE
Henness Road
SW¼
SE¼
NW¼
NE¼
Section Corner Fd 1" I.P.
Section Corner Fd 1"x2" Sq. Pin
Section Corner Fd 1" Sq. Iron Pin
¼ Corner Fd 1" I.P.
¼ Corner Not Fd.
¼ Corner Not In
Section Corner Fd 1" Sq. Pin
Sta 106+58.15
Sta 79+81.93
¼ Corner Fd. 1" Sq. Pin
¼ Corner Fd. ¼" I.P.
¼ Corner Fd ¼" Brass Pin Set in Conc.
P.I. Sta. 106+58.15 Δ = 0°18'10" Lt.
P.I. Sta 159+65.54 Δ = 0°05'20" Rt.
P.I. Sta 212+56.91 Δ = 0°14'30" Rt.
Sta. 253+11.91 Back
Sta. 253+11.91 Ahead