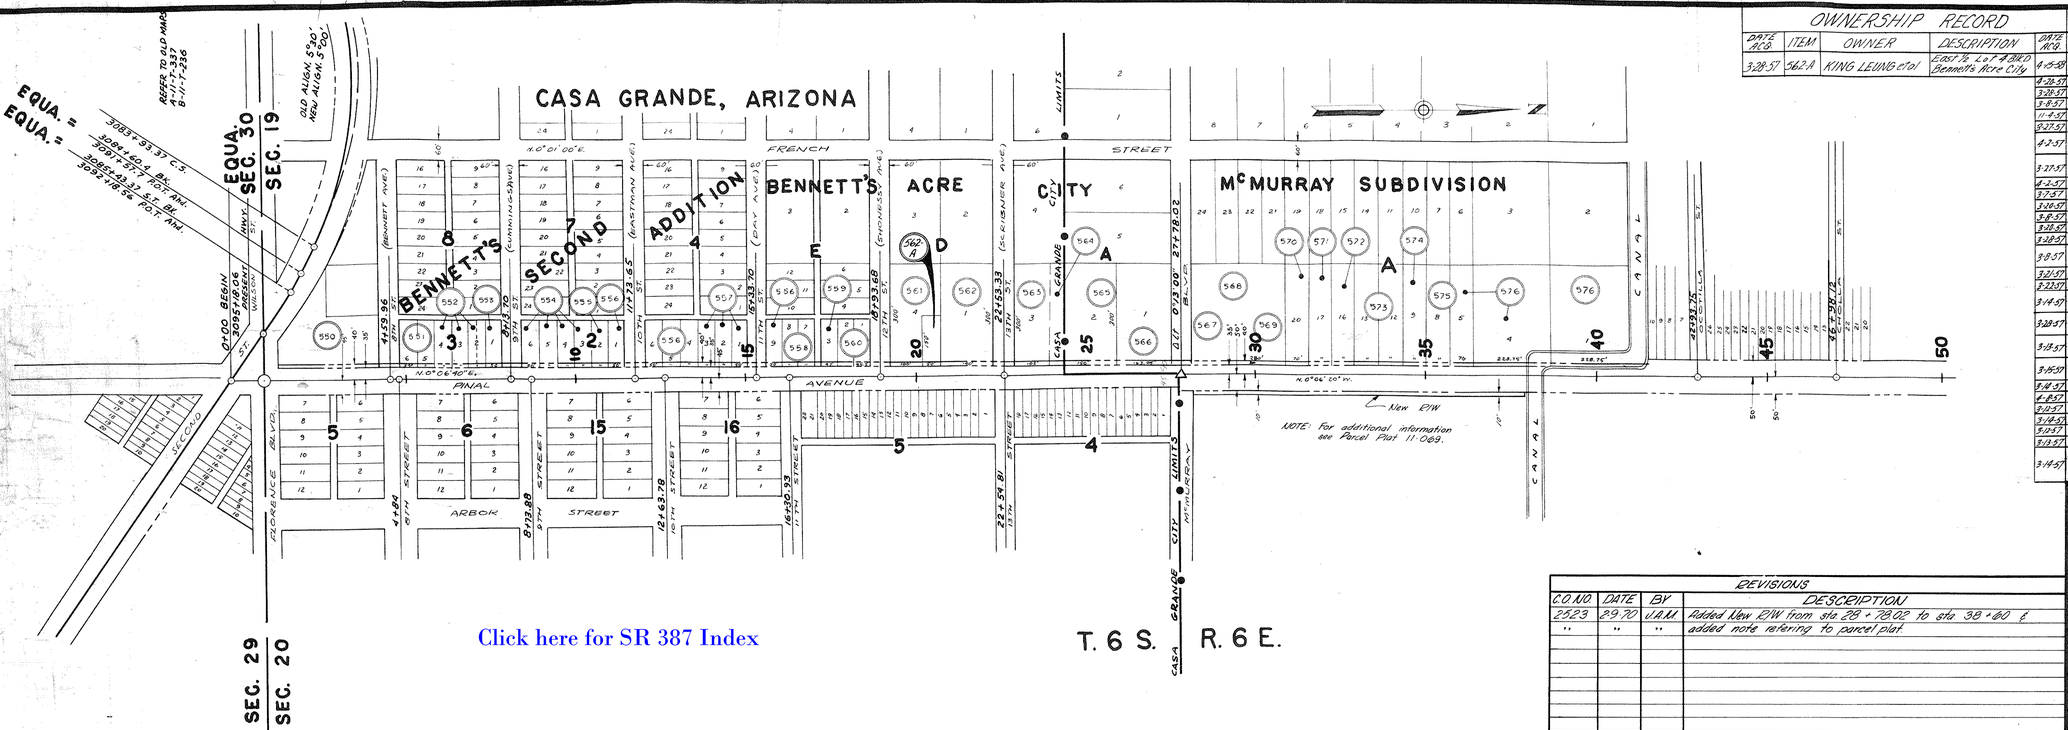

OWNERSHIP RECORD

DATE ACQ.	ITEM	OWNER	DESCRIPTION
3-28-57	562-A	KING LEUNG et ol	East 72 L of 7 Blk D Bennett's Acre City

OWNERSHIP RECORD

DATE ACQ.	ITEM	OWNER	DESCRIPTION
4-15-59	550	W.T GARRETT, ETUX	SE1/4 SE1/4 SE1/4, SEC. 19 T 6S R 6E
		BENNET'T'S	SECOND ADDITION
4-28-57	551	MABEL G. FORD	LOTS 5 & 6, BLOCK 3
3-28-57	552	JAMES W. GRADY, ETUX	S1/2 of LOT 2 & ALL 3&4, BLOCK 3
3-8-57	553	R. P. PRETTYMAN, ETUX	LOT 1 & N1/2 of 2, BLOCK 3
11-4-57	554	LLOYD E YATES, ETUX	LOTS 3,4,5,&6, BLOCK 2
9-27-57	555	ALVIN T. ETHINGTON, ETUX	LOT 2, BLOCK 2
4-2-57	556	ANNA T. ETHINGTON	E 105' OF LOT 1, BLOCK 2
			LOTS 4,5,&6, BLOCK 1
3-27-57	557	CHESTER ETHINGTON, ETUX	LOTS 1,2&3, BLOCK 1
		BENNETTS	ACRE CITY
4-2-57	556	ANNA T. ETHINGTON	LOT 9 BLOCK E
3-7-57	558	ALBERT CRUZ, ETUX	LOTS 7&8, E1/2 BLOCK E
3-20-57	559	JOHN HARRINGTON	LOT 3 & S1/2 OF 2, BLOCK E
3-8-57	560	SUNSHINE REBEKAH LODGE 29	LOT 1 & N1/2 OF 2, BLOCK E
3-28-57	561	LEROY F BARNES, ETUX	S100' OF E1/2 OF LOT 4 BLOCK D
3-28-57	562	FRED NUSSBAUMER, ETUX	LOT 1, BLK D, N50'E1/2 OF LOT 4, BLK D
3-8-57	563	THEODORE ALTUS, ETUX	S 43 1/3 of N 86 2/3, E1/2 of 3, S43 1/3 of N130'
			E1/2 of 4, S20' of E150' of LOT 3, BLOCK A
3-21-57	564	WILLIAM H. LYON, ETUX	N43 1/3 of E150' LOT 3, BLOCK A
3-22-57	565	RALPH C. TREJO, ETUX	PART OF LOT 2 (TVA), BLOCK A
3-14-57	566	H. GRADY THURMAN, ETUX	E 292' OF LOT 1, BLOCK A
		McMURRAY	SUBDIVISION
3-28-57	567	MAX LIBAS, ETUX	E 145' of S110' of S130' of SE1/4 NE1/4,
			Except E 30' road, Sec. 19 T 6S R 6E
3-19-57	568	J. W. HARRUFF, ETUX	S100' of N 200' of S 310' of E 330' of SE1/4
			NE1/4, Sec. 19 T 6S R 6E
3-15-57	569	RICHARD L. STONE	N 100' of N 200' of S 310' of E 330' of SE1/4
			NE 1/4 Except E 30', Sec. 19 T 6S R 6E
9-4-57	570	L.W. HALL, ETUX	LOT 20 EXCEPT W 30', BLOCK A
4-8-57	571	ORIN W CRIDER	LOT 17, BLOCK A
9-9-57	572	MARY V. PLENZ	LOT 16, BLOCK A
3-14-57	573	CHARLES A. LEWIS, ETUX (2/int)	LOTS 10,11,12,13,14, & 15, BLOCK A
9-9-57	574	ANITA VASQUEZ & RICARDO T	LOT 9, BLOCK A
9-13-57	575	GEORGE E. STURGILL	LOT 8, BLOCK A
	576	GAIL B WILCOX, ETUX	LOT 5 Except W 30', BLOCK A
3-14-57			S 70' of E 270' of 4, BLOCK A
			LOTS 1,2,3, & N 158.75' of 4, BLOCK A

REVISIONS

C.O. NO.	DATE	BY	DESCRIPTION
2523	2-9-70	J.A.M.	Added New R/W from sta 28 + 78.02 to sta 38 + 60 ℄
"	"	"	added note refering to parcel plat

ARIZONA HIGHWAY DEPARTMENT

RIGHT OF WAY DIVISION

RIGHT OF WAY MAP
CASA GRANDE - JCT. STATE 87 HWY.
CASA GRANDE STREETS

FROM STA. 0+00 TO STA. 50+00

PROJ. Non S-267 (57) A
PINAL COUNTY

ALIGNMENT AND RIGHT OF WAY APPROVED IN ACCORDANCE WITH RESOLUTION DATED _____ 1956, MINUTES OF ARIZONA HIGHWAY COMMISSION.

Drawn by S. HADDOCK	DATE	SCALE	FILE NO.
Redrawn B. BOURNE 4-25-57	11-21-56	1" = 200'	11-T-329-A