C-3-T-147

Flagstaff Underpass-

indepd

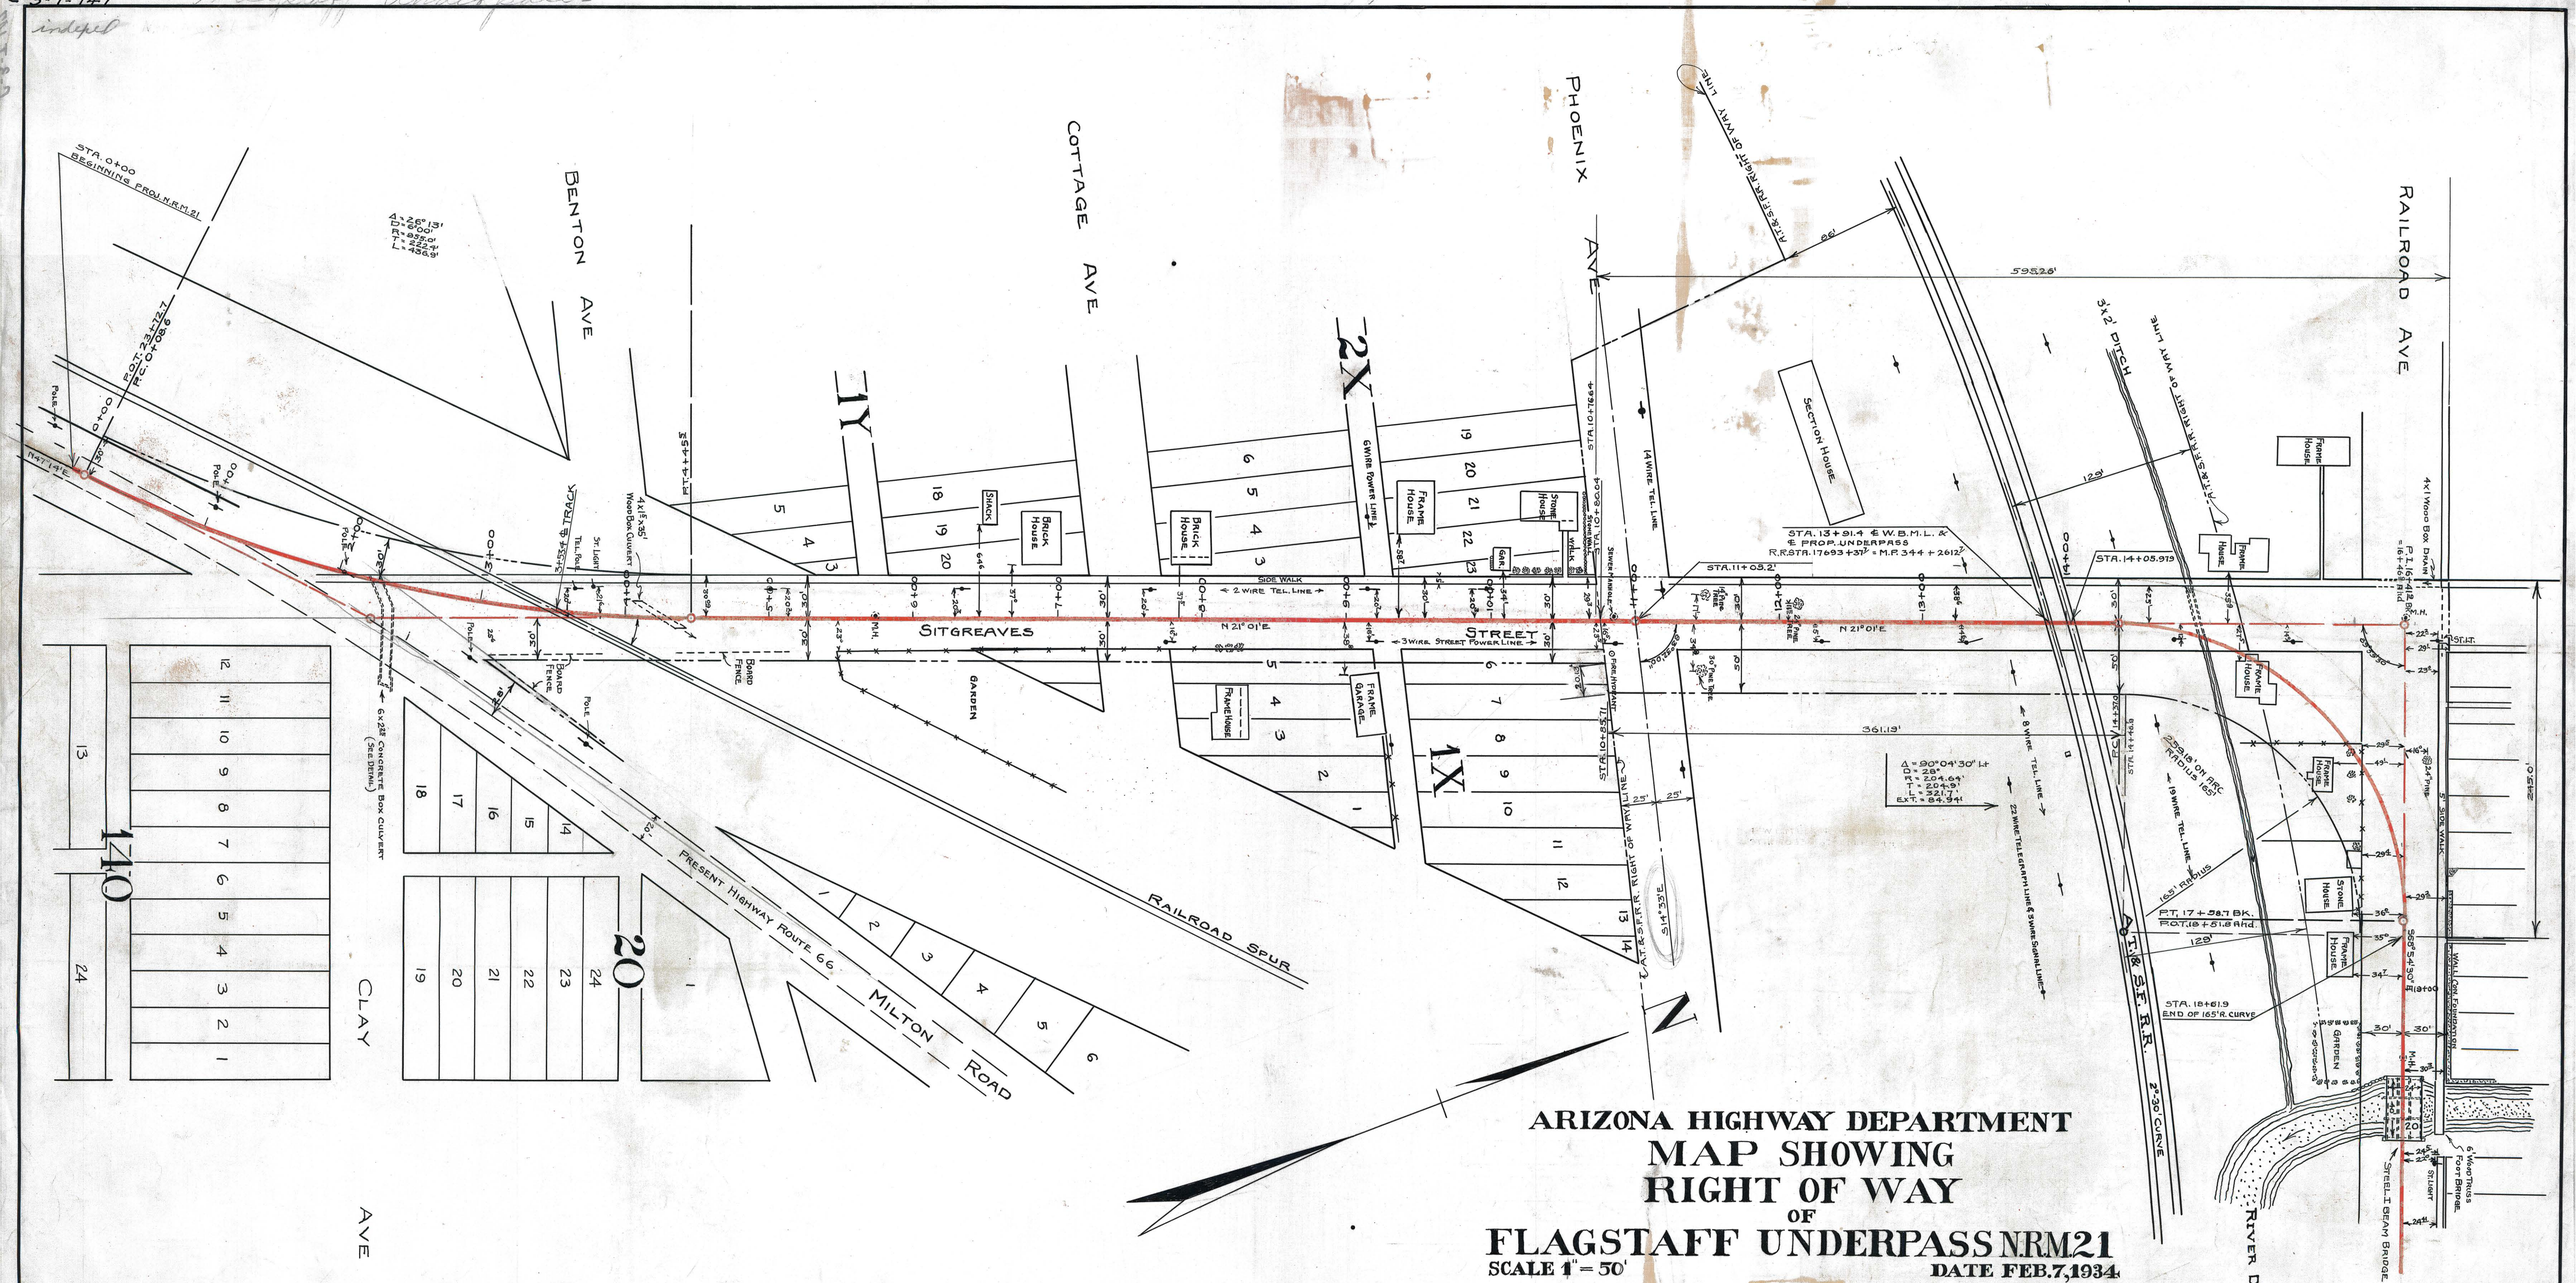

Click here for SR 40B Index