Click here for SR 40B Index

FILE NO. 3T-270

A-3-T-270

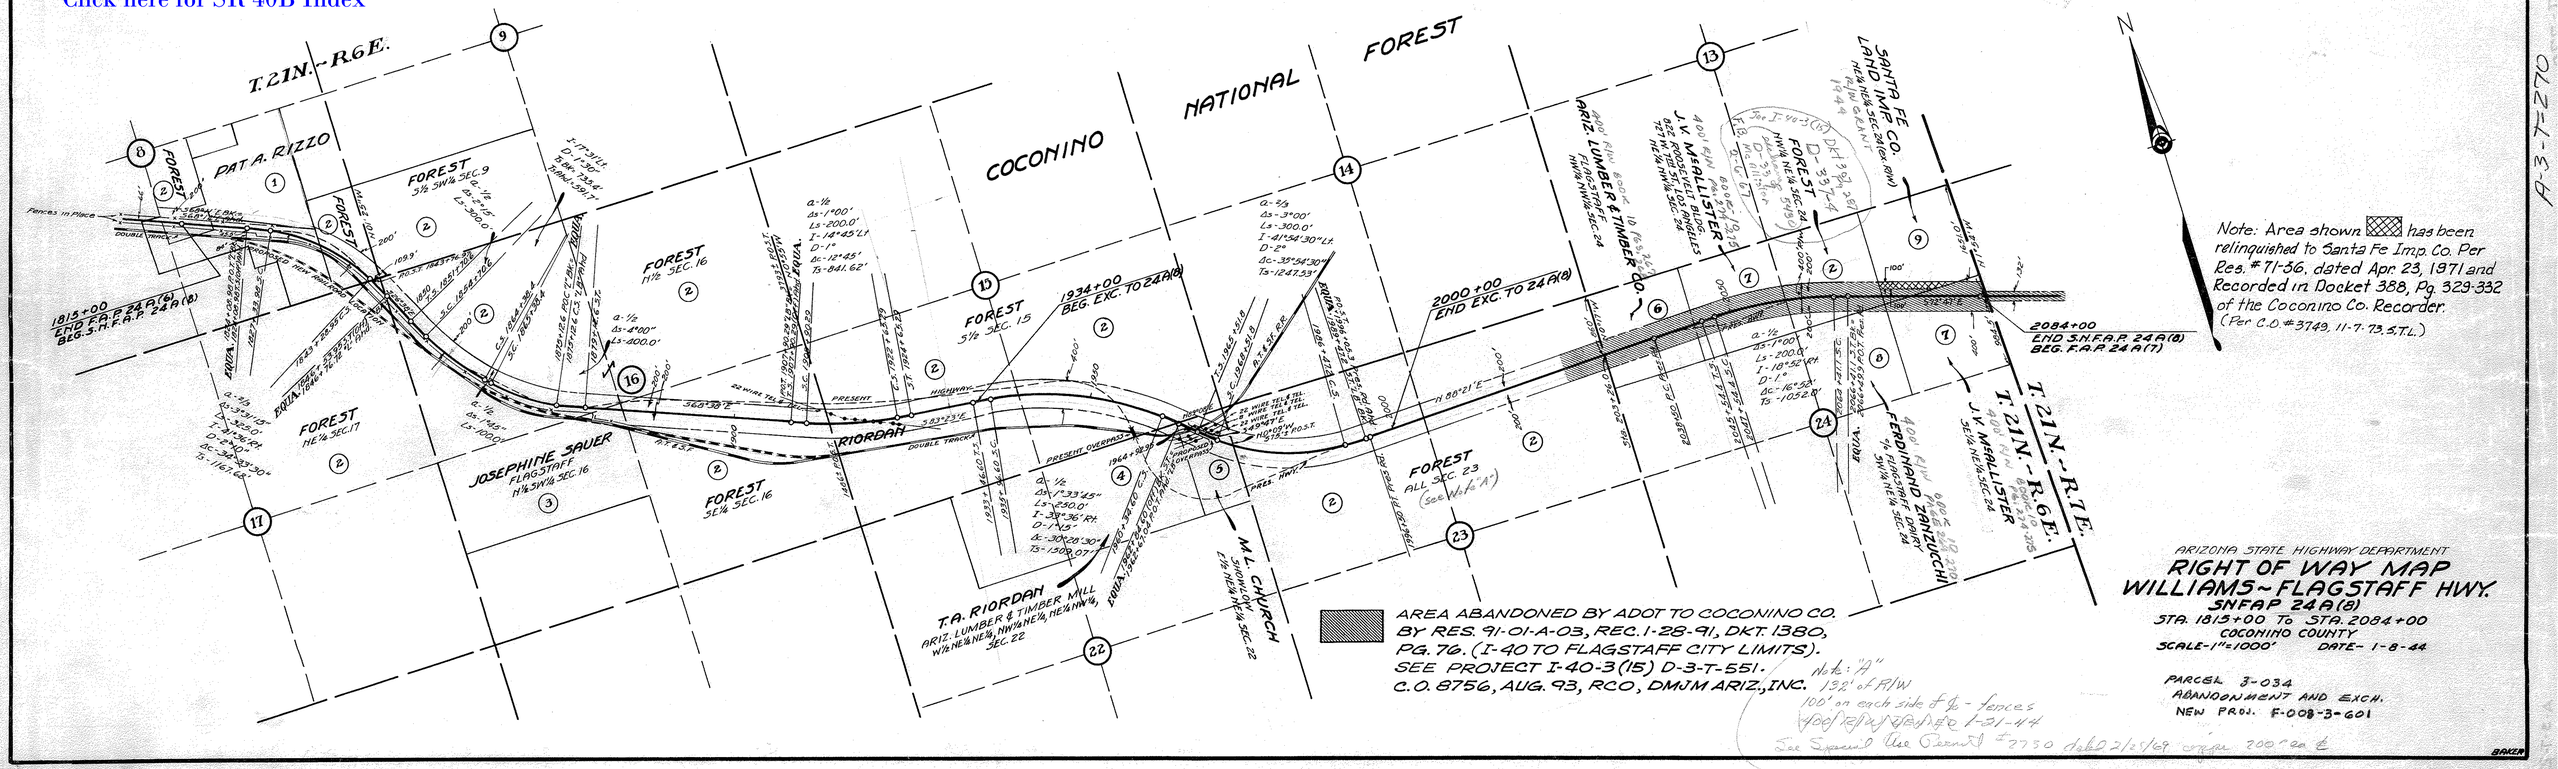

Note: Area shown ▨ has been relinquished to Santa Fe Imp. Co. Per Res. #71-56, dated Apr. 23, 1971 and Recorded in Docket 388, Pg. 329-332 of the Coconino Co. Recorder. (Per C.O. #3749, 11-7-73, S.T.L.)

AREA ABANDONED BY ADOT TO COCONINO CO. BY RES. 91-01-A-03, REC. 1-28-91, DKT. 1380, PG. 76. (I-40 TO FLAGSTAFF CITY LIMITS). SEE PROJECT I-40-3(15) D-3-T-551. C.O. 8756, AUG. 93, RCO, DMJM ARIZ., INC.

Note: "A" 132' of R/W
100' on each side of ℄ - fences
Rec'd R/W Rel'd 1-21-44
See Special Use Permit #7750 dated 2/25/69 under 200' on ℄

ARIZONA STATE HIGHWAY DEPARTMENT

RIGHT OF WAY MAP
WILLIAMS-FLAGSTAFF HWY.

SNFAP 24 A(8)
STA. 1815+00 To STA. 2084+00
COCONINO COUNTY
SCALE-1"=1000' DATE- 1-8-44

PARCEL 3-034
ABANDONMENT AND EXCH.
NEW PROJ. F-008-3-601

BAKER