8-T-235

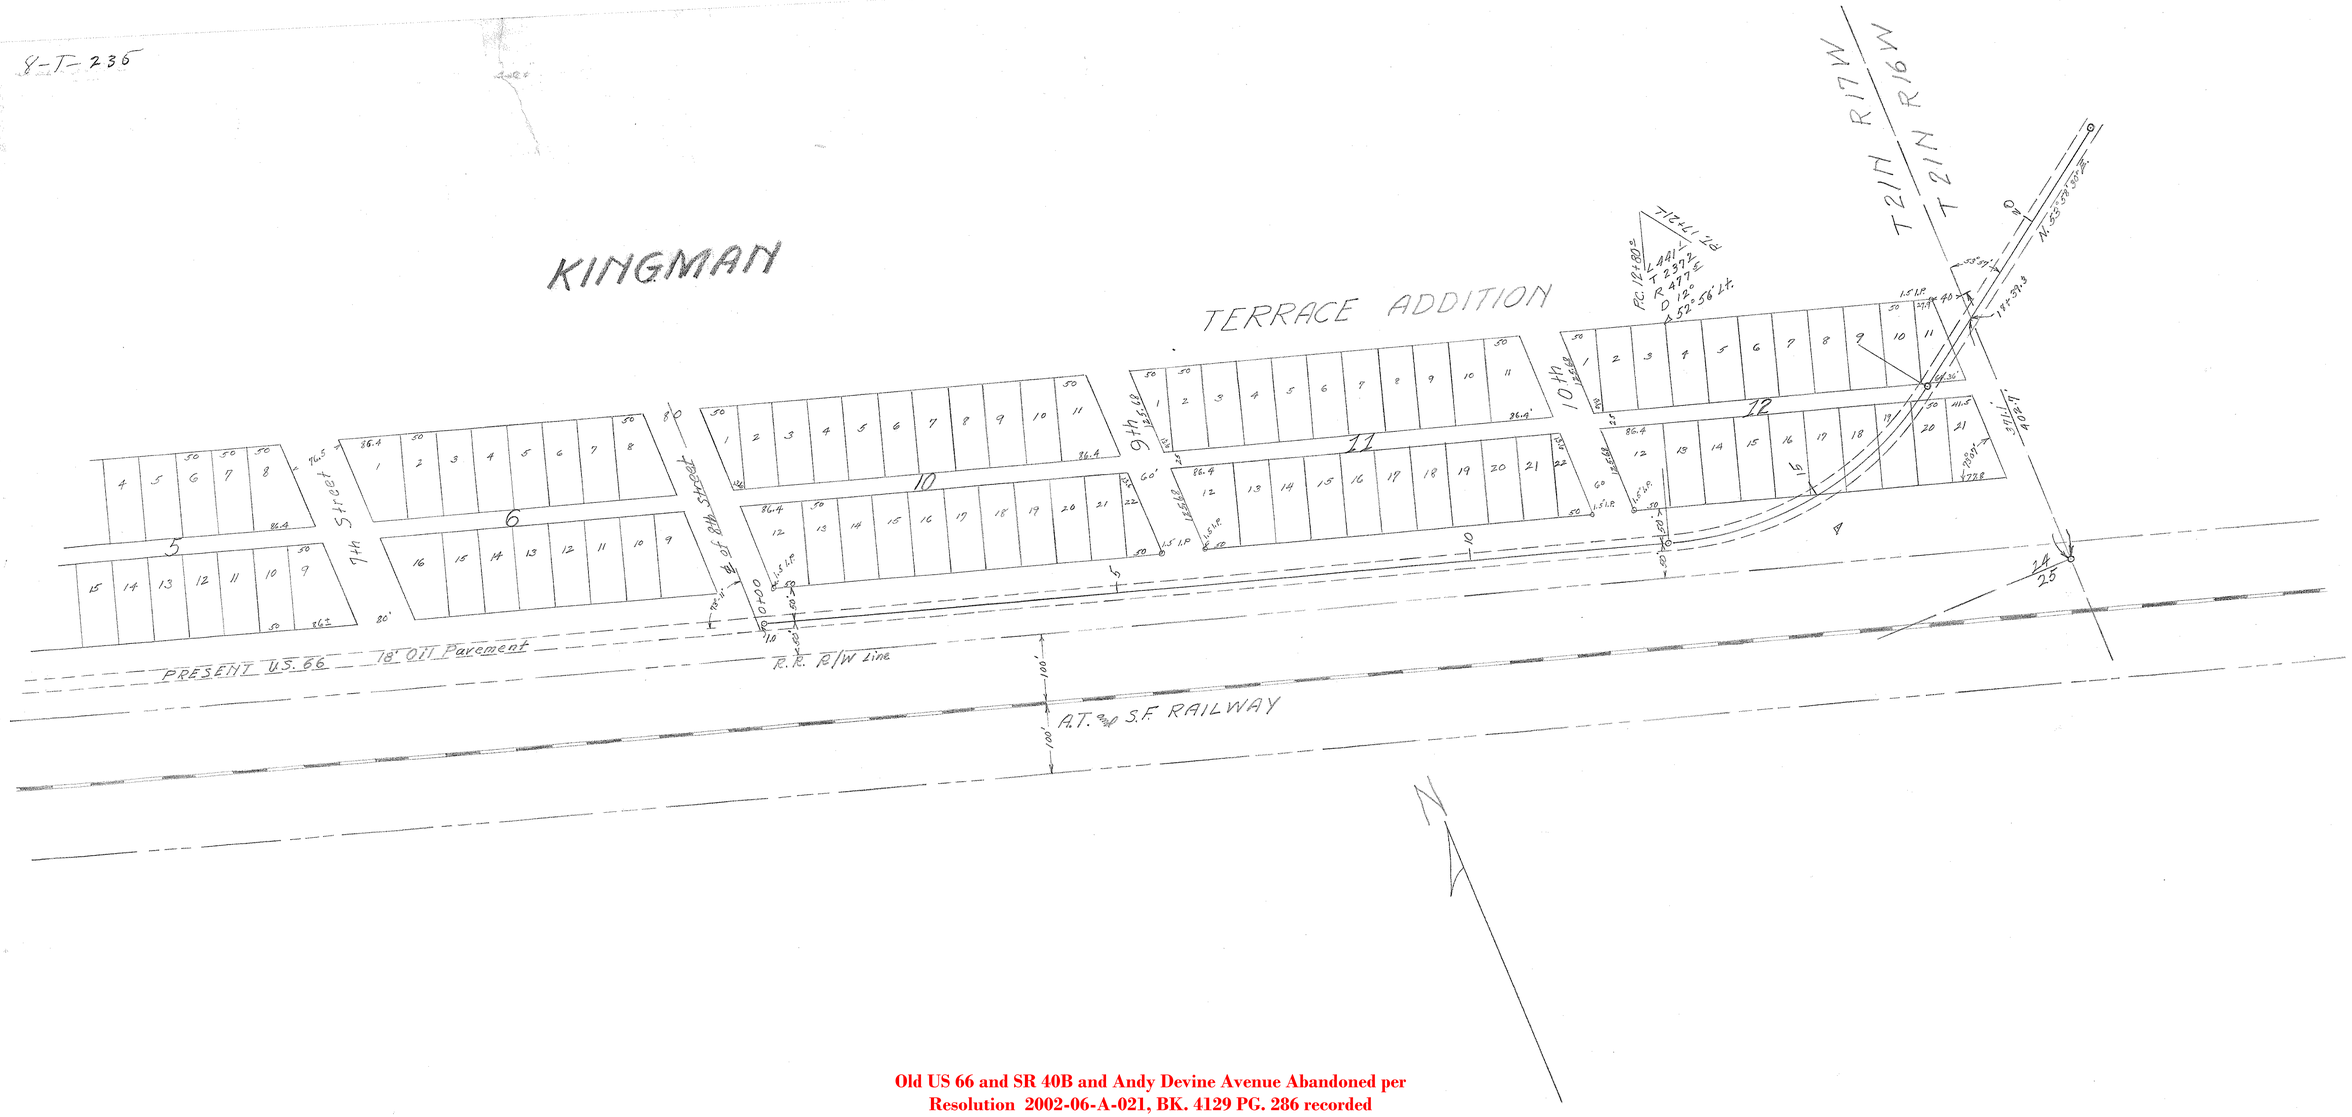

Old US 66 and SR 40B and Andy Devine Avenue Abandoned per Resolution 2002-06-A-021, BK. 4129 PG. 286 recorded 07/01/2002 M.C.R.
Plan Maint.: ADOT (OMJ) 5/23/12

Click here for SR 40B Index