*ASHFORK-FLAGSTAFF HWY.
~~DAIRY ROAD~~ T.I.
COCONINO COUNTY

Click here for SR 40B Index

*NOW KNOWN AS S. FLAGSTAFF RANCH RD.

REVISIONS					
C.O. No.	DATE	BY	DESCRIPTION	PROJECT NO.	IR-40-3(64)
7056	6/6/85	JMG	Added Uneconomic Remnant Note &	DRAWING NO.	D-3-T-627
"	"	"	Rev. Ownership Rec. For Par. 3-262	SHEET NO.	1 of 1
7266	4-7-86	MTP	Rev. Access Control-See Detail #1.	DRAWN BY	GREINER ENGR.
				DATE COMP.	March '85
				SCALE	1"=200'

REGISTERED LAND SURVEYOR CERTIFICATE NO. 6786 GUIDO J. BERTOLI ARIZONA U.S.A.

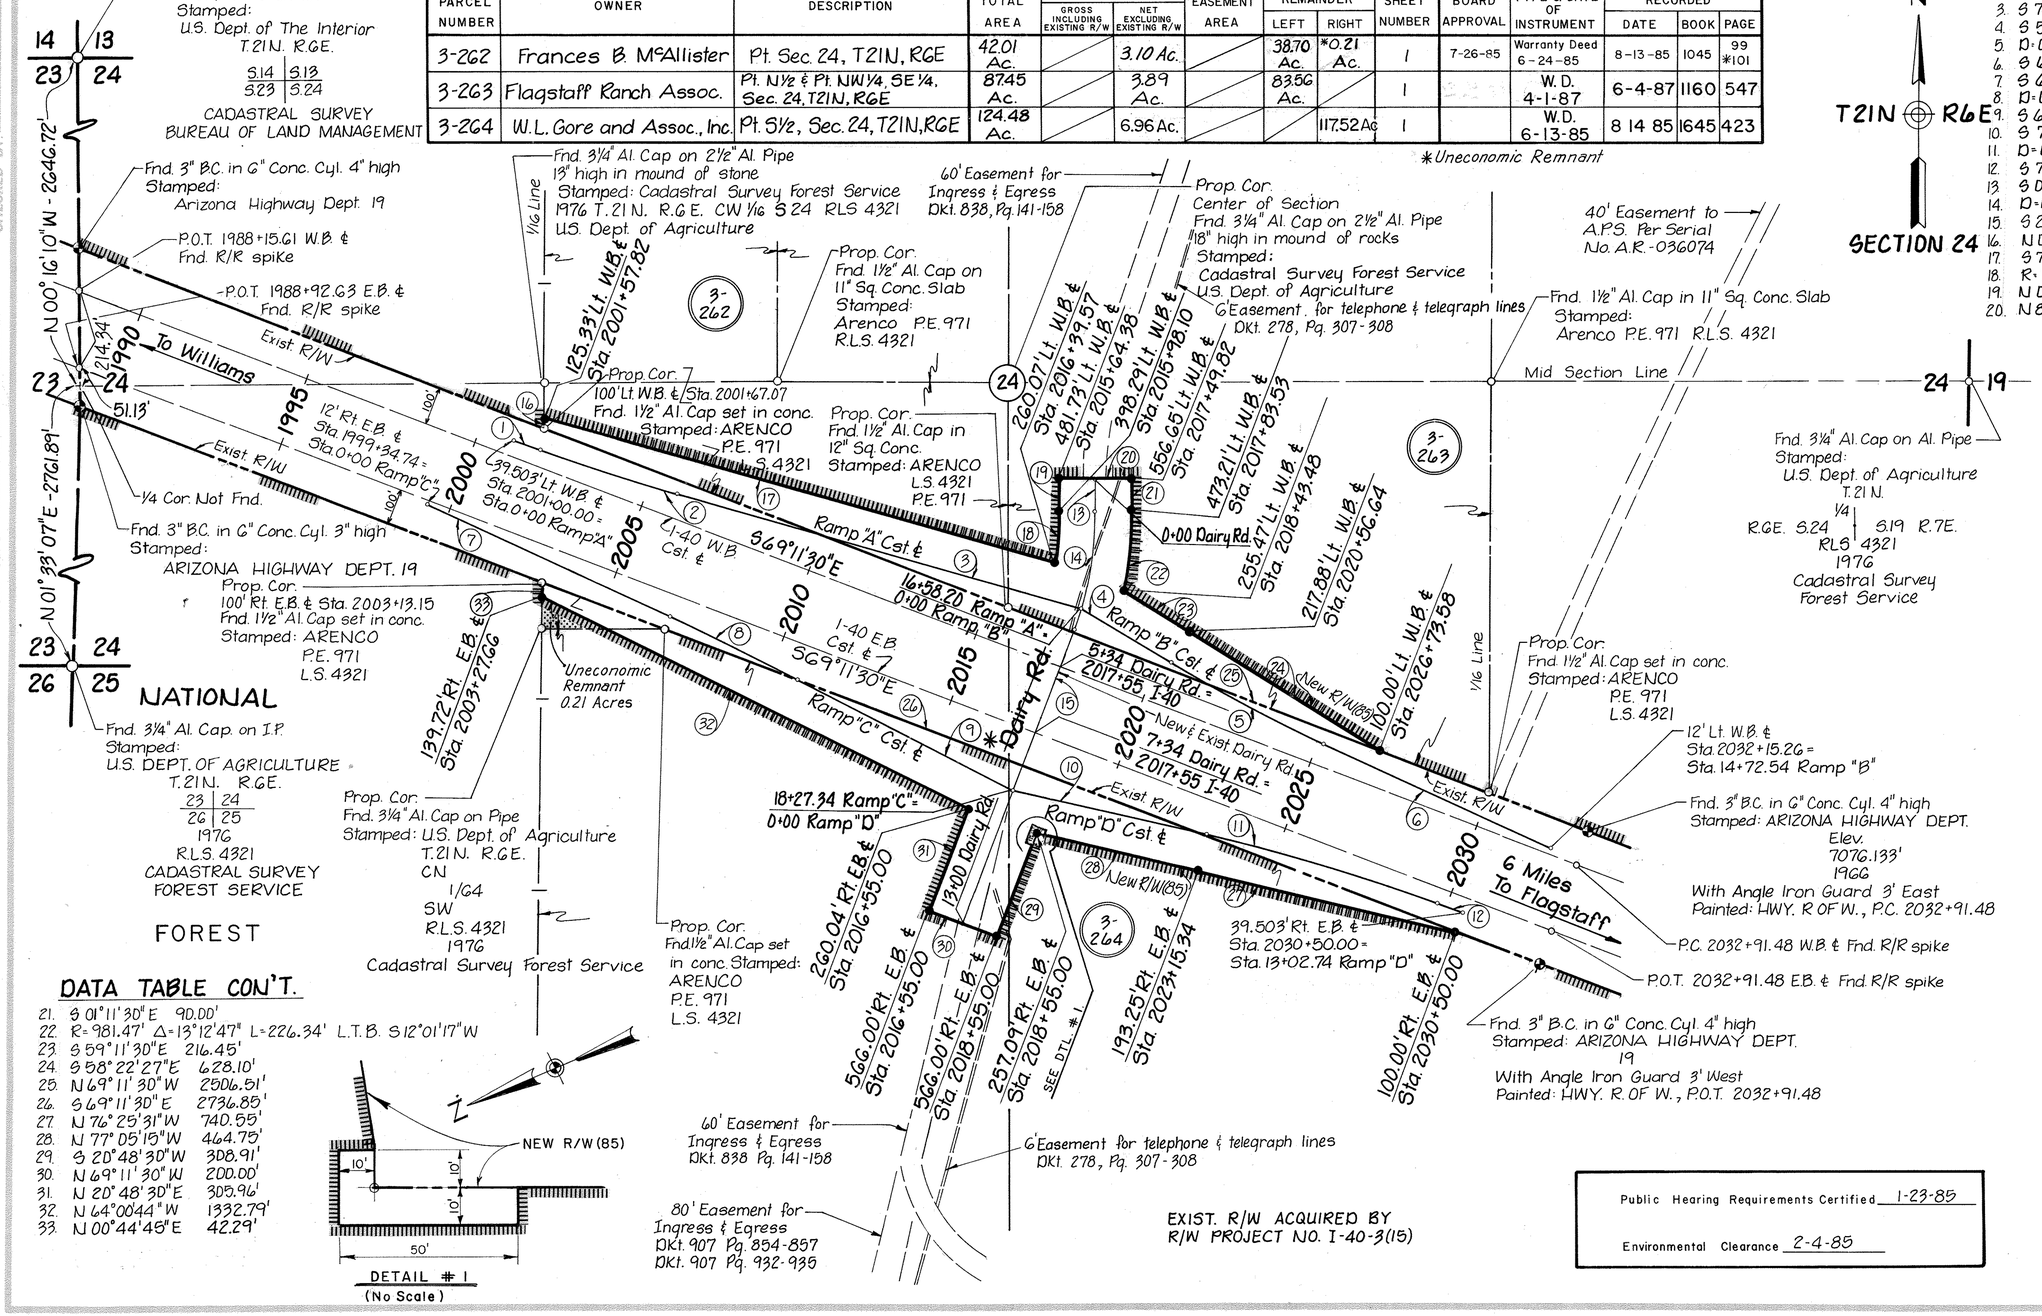

OWNERSHIP RECORD / ACQUISITION RECORD

PARCEL NUMBER	OWNER	DESCRIPTION	TOTAL AREA	AREA REQUIRED: GROSS INCLUDING EXISTING R/W	AREA REQUIRED: NET EXCLUDING EXISTING R/W	EASEMENT AREA	REMAINDER: LEFT	REMAINDER: RIGHT	SHEET NUMBER	BOARD APPROVAL	TYPE & DATE OF INSTRUMENT	RECORDED: DATE	RECORDED: BOOK	RECORDED: PAGE
3-262	Frances B. McAllister	Pt. Sec. 24, T21N, R6E	42.01 Ac.		3.10 Ac.		38.70 Ac.	*0.21 Ac.	1	7-26-85	Warranty Deed 6-24-85	8-13-85	1045	99 *101
3-263	Flagstaff Ranch Assoc.	Pt. N½ & Pt. NW¼, SE¼, Sec. 24, T21N, R6E	87.45 Ac.		3.89 Ac.		83.56 Ac.		1		W.D. 4-1-87	6-4-87	1160	547
3-264	W.L. Gore and Assoc., Inc.	Pt. S½, Sec. 24, T21N, R6E	124.48 Ac.		6.96 Ac.			117.52 Ac	1		W.D. 6-13-85	8 14 85	1645	423

*Uneconomic Remnant

DATA TABLE

1. S 70°20'15"E 77.20'
2. D=01°00'00" R=5729.58' Δ=04°03'00" L=405.00'
3. S 74°23'15"E 1176.00'
4. S 59°11'30"E 291.05'
5. D=01°15'00" R=4583.66' Δ=06°00'00" L=480.00'
6. S 65°11'30"E 701.49'
7. S 65°11'30"E 749.41'
8. D=00°30'00" R=11,459.16' Δ=02°00'00" L=400.00'
9. S 63°11'30"E 677.93'
10. S 77°05'15"E 551.84'
11. D=01°00'00" R=5729.58' Δ=06°45'00" L=675.00'
12. S 70°20'15"E 75.90'
13. S 01°11'30"E 90.00'
14. D=06°30'00" R=881.47' Δ=22°00'00" L=338.46'
15. S 20°48'30"W 871.54'
16. N 00°44'45"E 26.97
17. S 74°23'15"E 1487.87'
18. R=781.47' Δ=10°35'42" L=144.51'
19. N 01°11'30"W 90.00'
20. N 88°48'30"E 200.00'

DATA TABLE CON'T.

21. S 01°11'30"E 90.00'
22. R=981.47' Δ=13°12'47" L=226.34' L.T.B. S 12°01'17"W
23. S 59°11'30"E 216.45'
24. S 58°22'27"E 628.10'
25. N 69°11'30"W 2506.51'
26. S 69°11'30"E 2736.85'
27. N 76°25'31"W 740.55'
28. N 77°05'15"W 464.75'
29. S 20°48'30"W 308.91'
30. N 69°11'30"W 200.00'
31. N 20°48'30"E 305.96'
32. N 64°00'44"W 1332.79'
33. N 00°44'45"E 42.29'

Public Hearing Requirements Certified 1-23-85

Environmental Clearance 2-4-85

Approved in accordance with Roadway Plans

E. W. Ridey 4/11/85
DEPUTY STATE ENGINEER DATE

ARIZONA DEPARTMENT OF TRANSPORTATION BOARD
Approved for Right of Way Acquisition in accordance with Resolution Number 85-02-A-14 Date 2-15-85

W. O. Ford State Engineer

E. W. Ridey 4/11/85
CHIEF DEPUTY STATE ENGINEER DATE

US DEPARTMENT OF TRANSPORTATION
FEDERAL HIGHWAY ADMINISTRATION

DIVISION ENGINEER DATE

HARD COPY Location Survey Map 8461 M1 CHECKED BY S. Wilcox