Click here for SR 89A Index

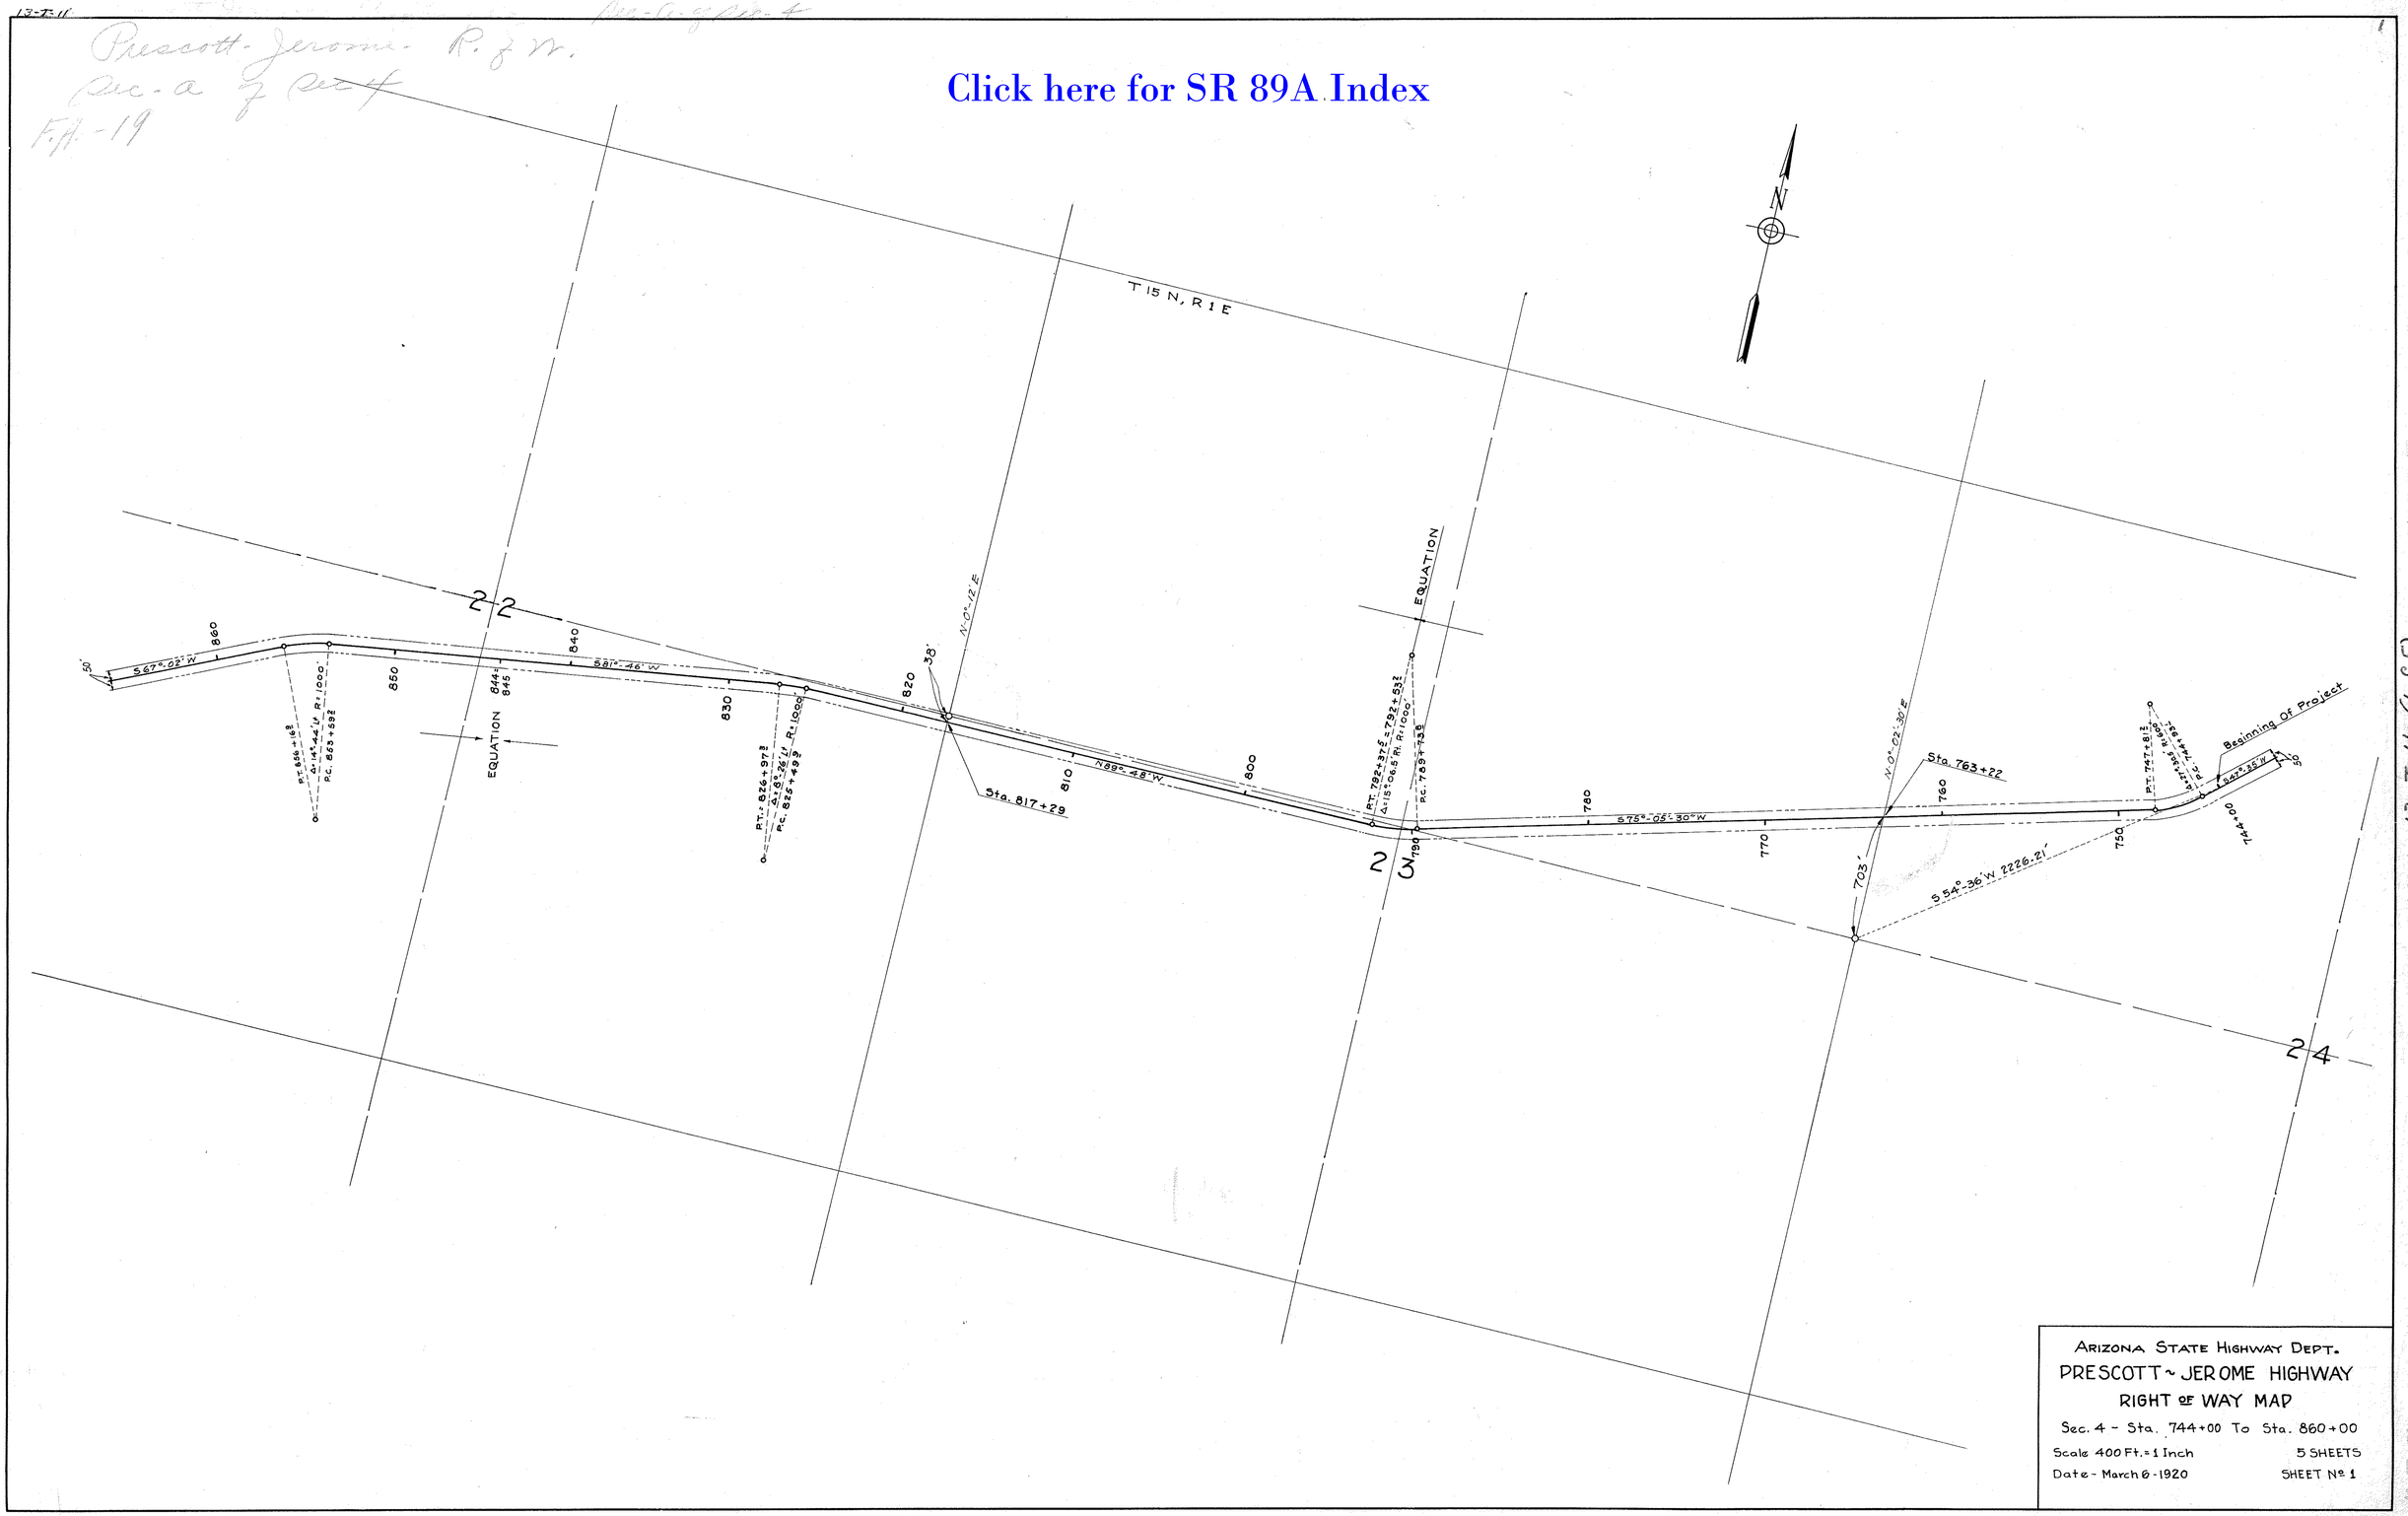

ARIZONA STATE HIGHWAY DEPT.

PRESCOTT ~ JEROME HIGHWAY

RIGHT OF WAY MAP

Sec. 4 - Sta. 744+00 To Sta. 860+00

Scale 400 Ft. = 1 Inch — 5 SHEETS

Date - March 6 - 1920 — SHEET No. 1