Click here for SR 89A Index

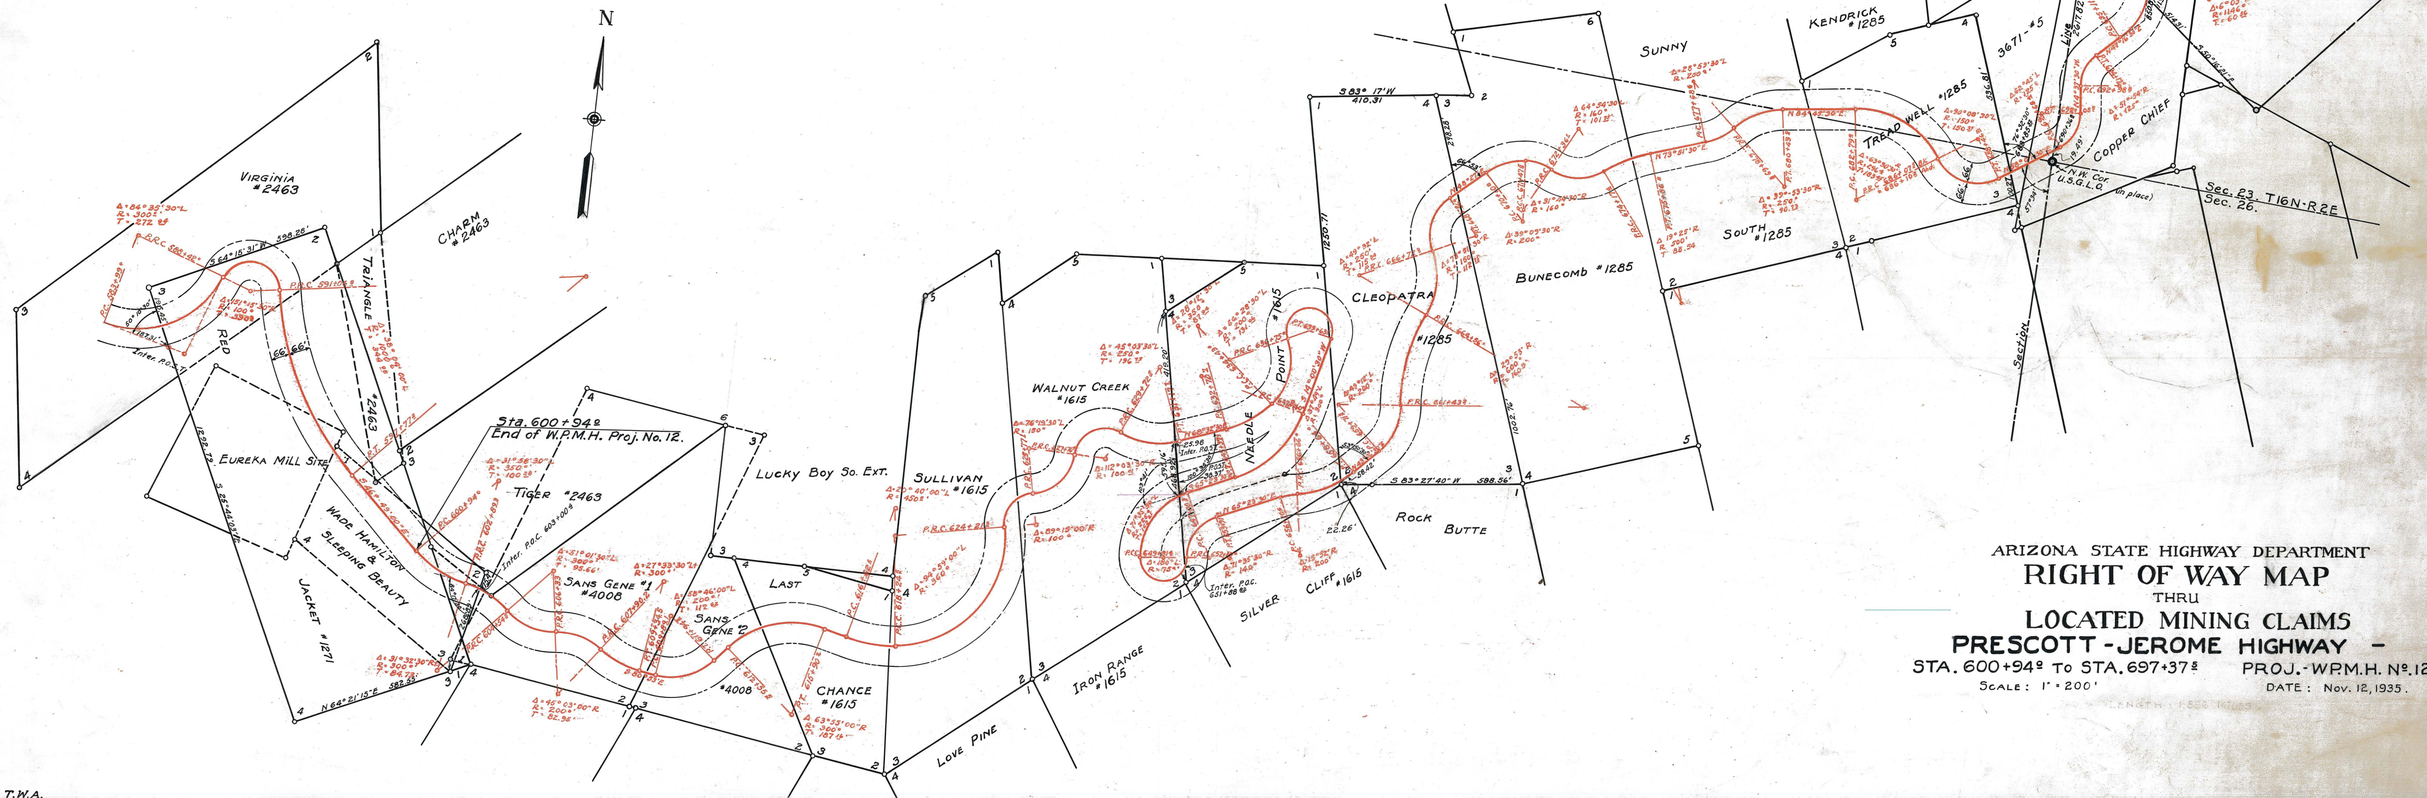

ARIZONA STATE HIGHWAY DEPARTMENT

RIGHT OF WAY MAP

THRU

LOCATED MINING CLAIMS

PRESCOTT - JEROME HIGHWAY -

STA. 600+94.8 TO STA. 697+37.8 PROJ.-W.P.M.H. No. 12.

SCALE: 1" = 200' DATE: Nov. 12, 1935.

T.W.A.