2-T-320

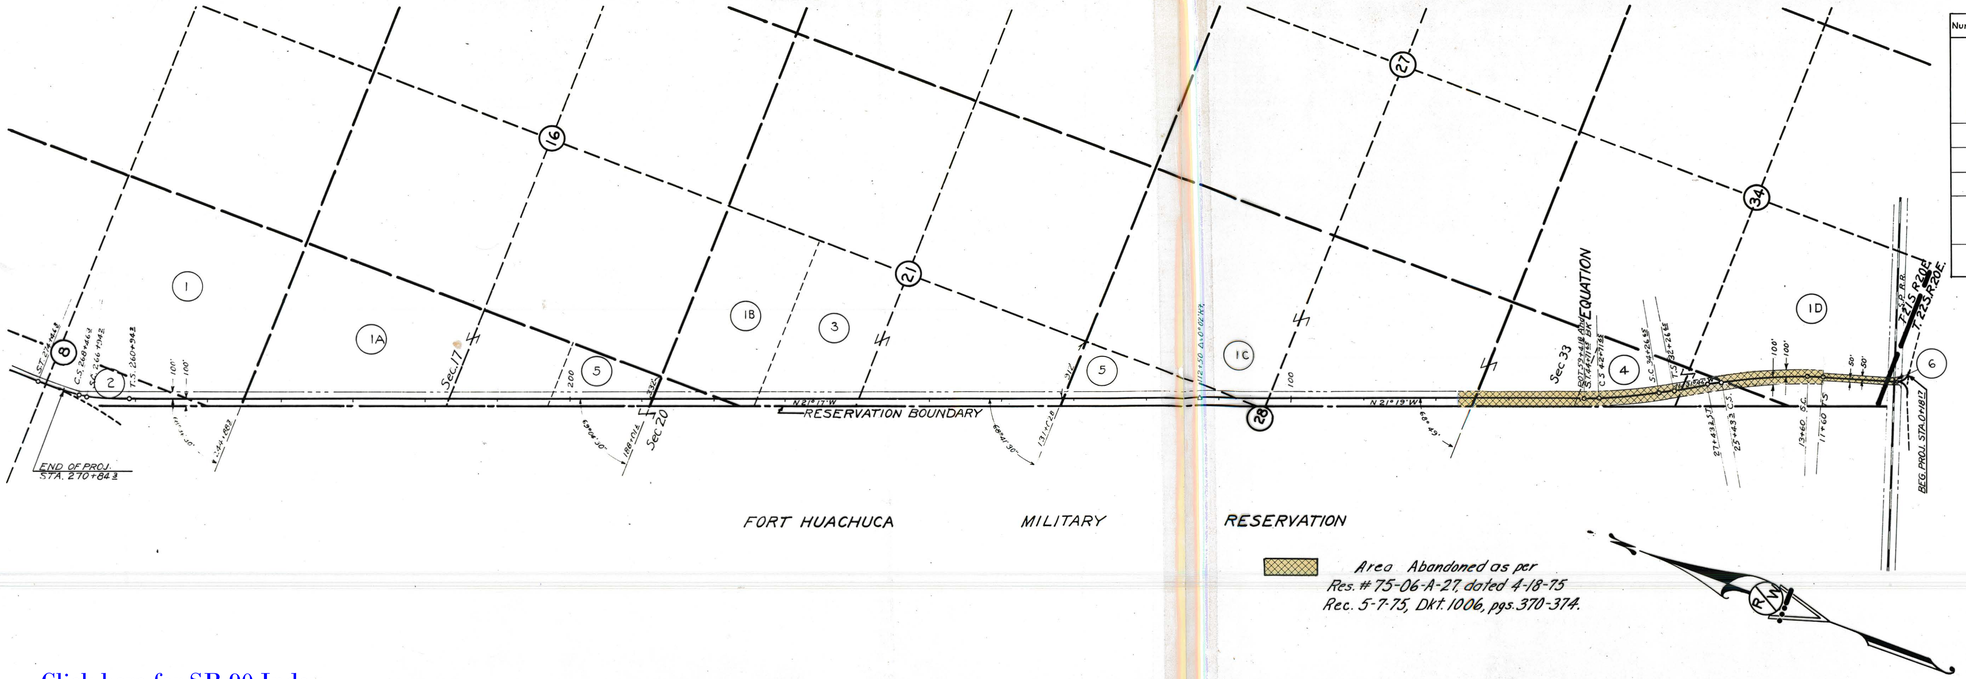


| Number | Name of Owner | Address | Portion of Section | Tws. South | Range East | Area Acres | Consideration |
|---|---|---|---|---|---|---|---|
| 1 | William M. Carmichael | Hereford, Arizona | 8 | 21 | 20 | 3.535 | $1.00 |
| 1A | | | 17 | | | 18.687 | |
| 1B | | | 21 | | | 2.296 | |
| 1C | | | 28 | | | 15.152 | |
| | | | 33 | | | 6.428 | |
| 1D | | | 34 | | | 8.219 | |
| 2 | Mamie McCray Parker | Fairbanks, Arizona | 8 | 21 | 20 | 8.735 | 125.00 |
| 3 | Charity Pugh | Fry, Arizona | 21 | 21 | 20 | 19.605 | 1.00 |
| 4 | Van Wendolyn Wetter | Fort Huachuca, Ariz. | 33 | 21 | 20 | 9.642 | 1.00 |
| 5 | United States | G.L.O. | 17 | 21 | 20 | 7.326 | |
| | | | 20 | | | 4.362 | |
| 5A | | | 28 | | | 11.019 | |
| 6 | Southern Pacific Company | El Paso, Texas | 34 | 21 | 20 | 0.230 | 450.00 |
| | | | 3 | 22 | 20 | 0.294 | |

| REVISIONS | | | |
|---|---|---|---|
| C.O. | Date | By | Description |
| 43341 | 8-25-75 | R.L.R. | Added Abandonment. |

ARIZONA STATE HIGHWAY DEPARTMENT
RIGHT OF WAY MAP
BISBEE-FORT HUACHUCA HIGHWAY
D.A.W.C.-1, 1942
FT HUACHUCA BYPASS
SCALE 1"=1000' FEB. 9, 1942

Click here for SR 90 Index