14-T-125

Click here for SR 95 Index

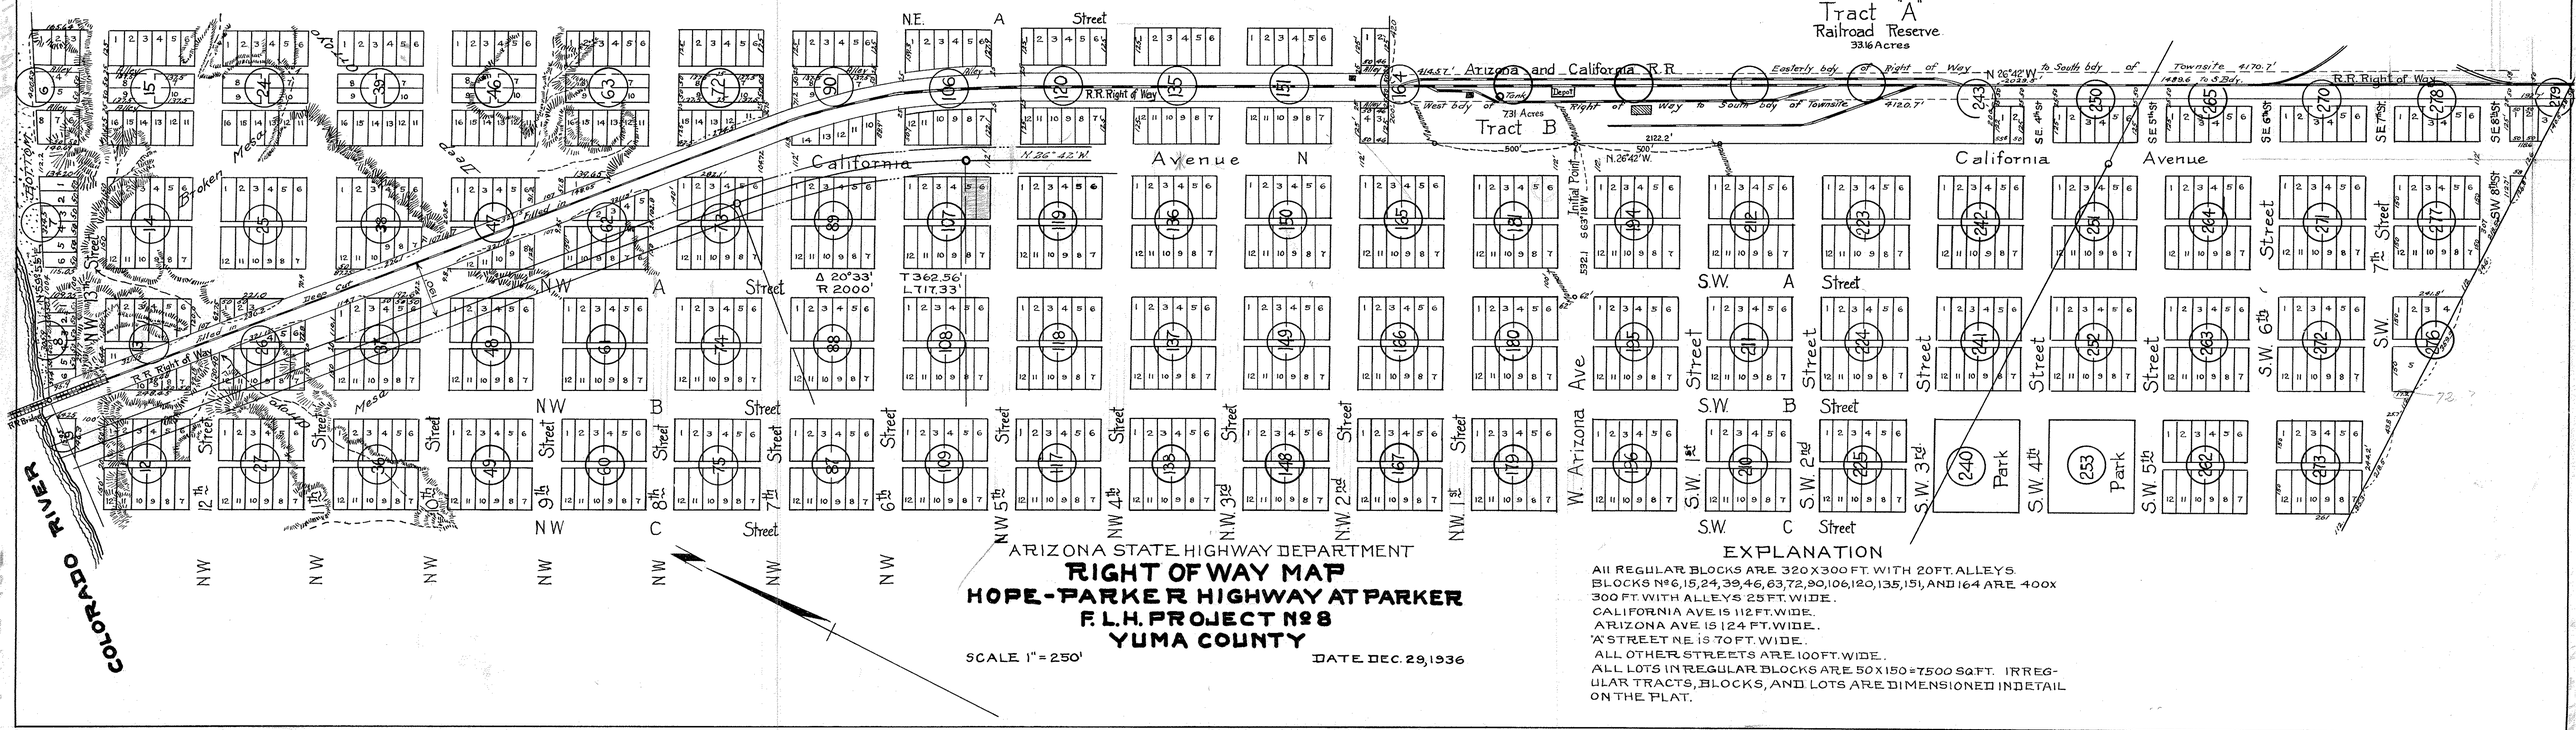

ARIZONA STATE HIGHWAY DEPARTMENT

RIGHT OF WAY MAP
HOPE-PARKER HIGHWAY AT PARKER
F.L.H. PROJECT Nº 8
YUMA COUNTY

SCALE 1" = 250'

DATE DEC. 29, 1936

EXPLANATION

All regular blocks are 320 x 300 ft. with 20 ft. alleys.
Blocks Nºs 6, 15, 24, 39, 46, 63, 72, 90, 106, 120, 135, 151, and 164 are 400 x 300 ft. with alleys 25 ft. wide.
California Ave. is 112 ft. wide.
Arizona Ave. is 124 ft. wide.
'A' Street N.E. is 70 ft. wide.
All other streets are 100 ft. wide.
All lots in regular blocks are 50 x 150 = 7500 sq. ft. Irregular tracts, blocks, and lots are dimensioned in detail on the plat.