14-T-154

HOPE – PARKER HWY.

PARKER TO EARP

F.L. 8-A

Click here for SR 95 Index

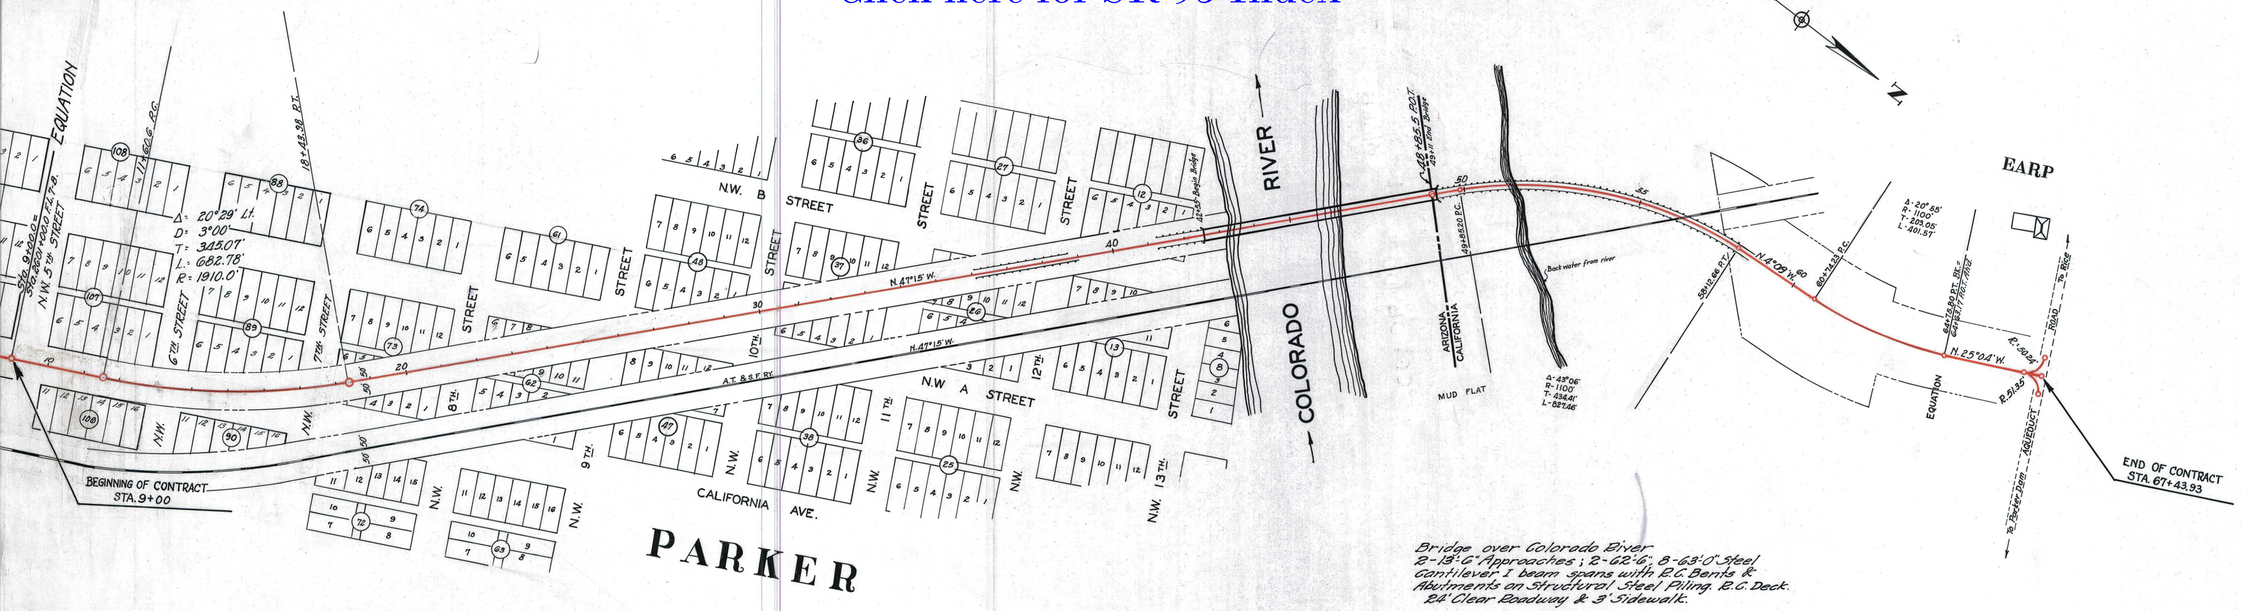

Bridge over Colorado River
2-19'-6" Approaches; 2-62'-4", 3-63'-0" Steel Cantilever I beam spans with R.C. Bents & Abutments on Structural Steel Piling. R.C. Deck. 24' Clear Roadway & 3' Sidewalk.

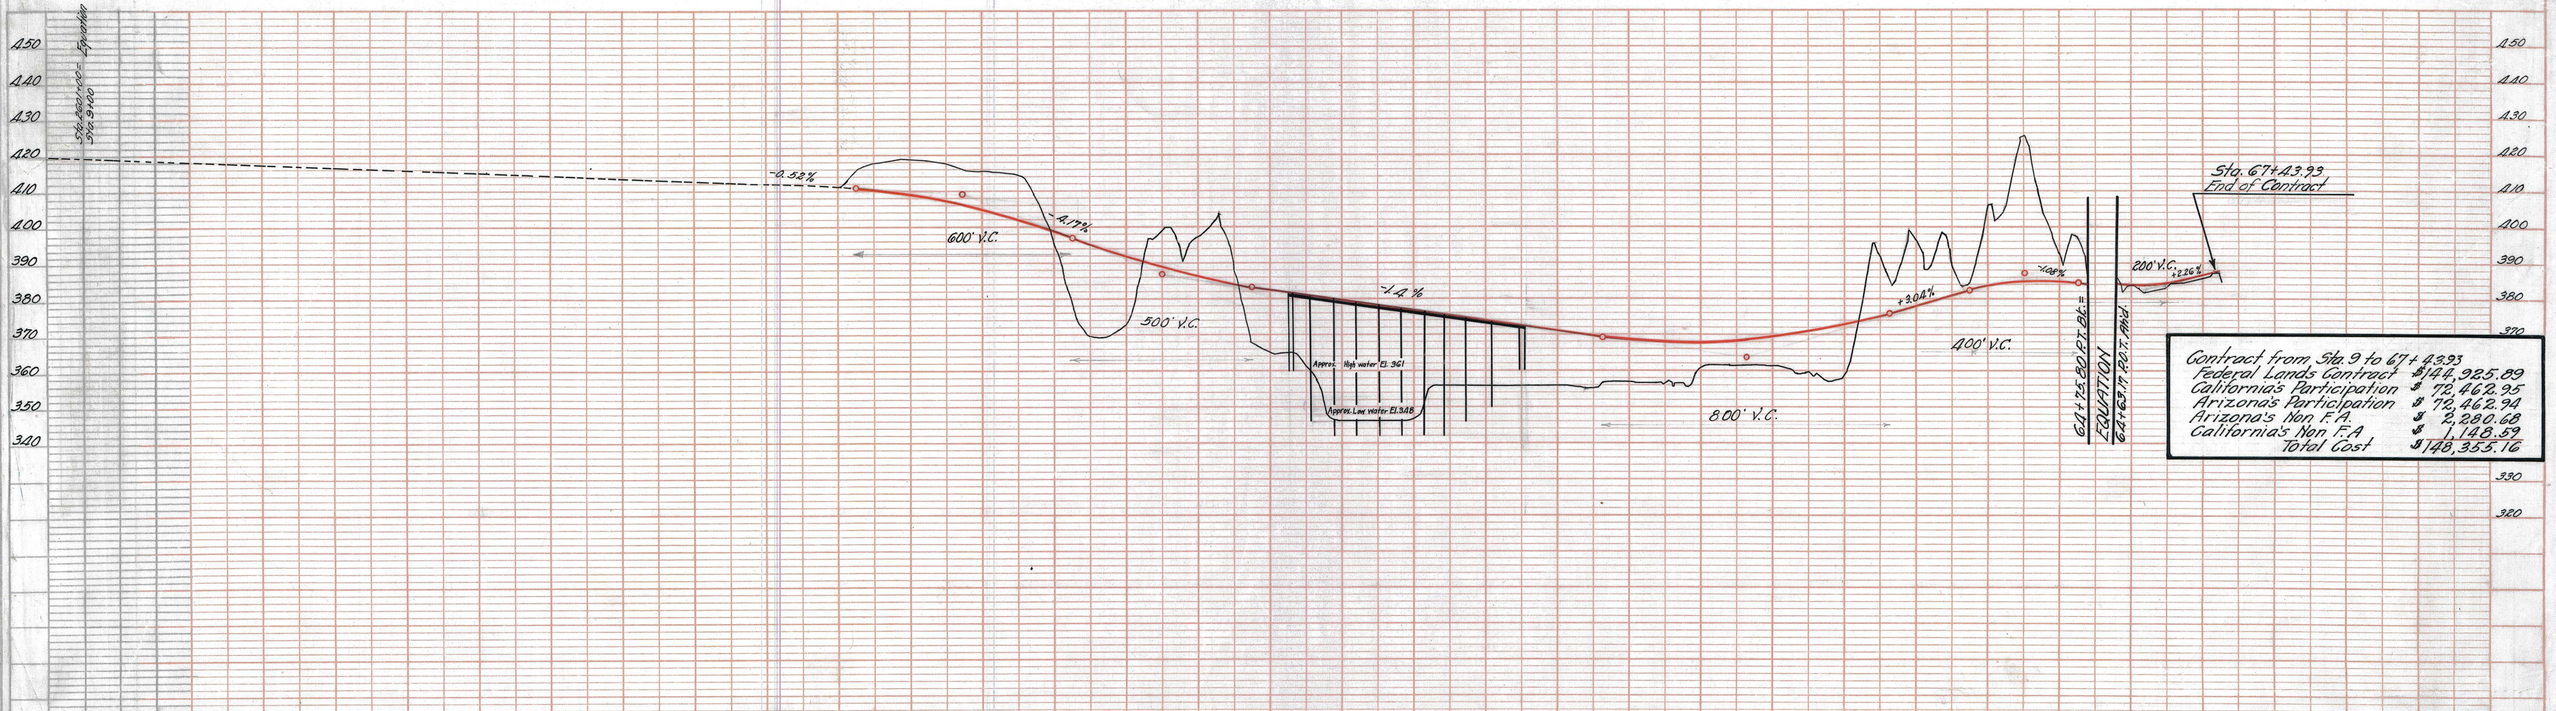

Contract from Sta 9 to 67+43.93	
Federal Lands Cantract	$ 144,925.89
California's Participation	$ 72,462.95
Arizona's Participation	$ 72,462.94
Arizona's Non F.A.	$ 2,280.68
California's Non F.A	$ 1,148.59
Total Cost	$ 148,355.76

Trc. from P.R.A. Plans E.B.J. 4-19-41

PLATE 1—PLAN-PROFILE O. P. R. & R. E. STANDARD
KEUFFEL & ESSER CO., NEW YORK.