Click here for SR 61 Index

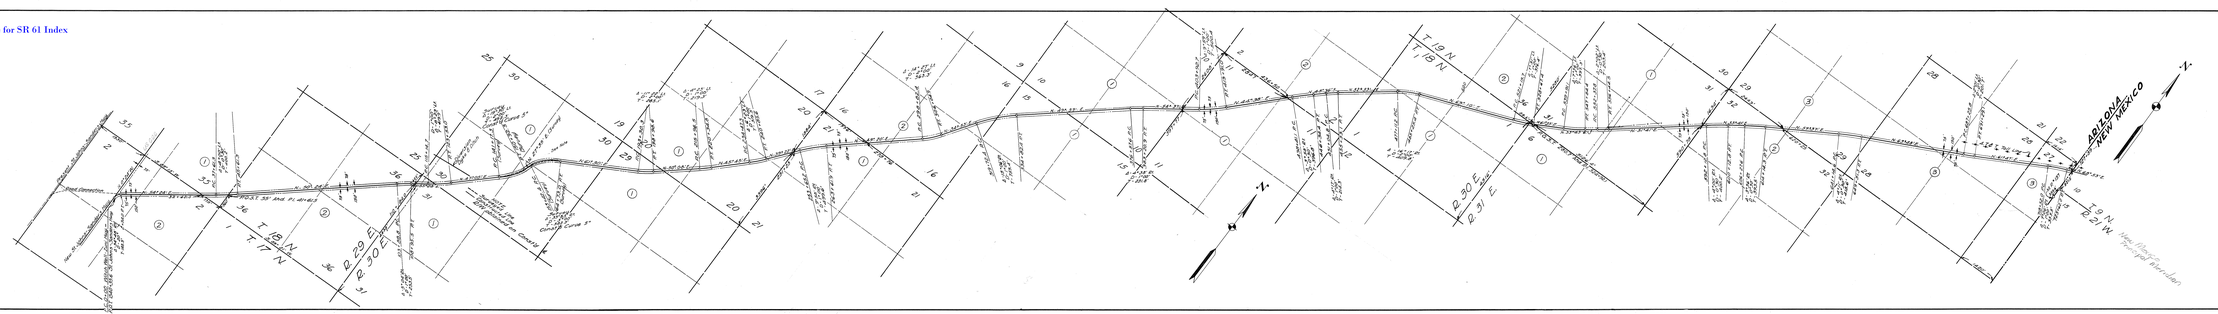

TABLE OF OWNERSHIPS			
ITEM	NAME	ADDRESS	DESCRIPTION
1	Santa Fe Pacific Realty Corporation w/o/a Beard & Brown Cattle Co. (Lease Dar)	3200 W. McDowell Phoenix, Ariz.	Sec. 31 T.18N. R.29 E.; Sec. 5 T.17 N. R.29 E.; Sec. 36 T.18 N. R.29 E.; Sec. 1 T.17 N. R.30 E.; Sec. 6 T.18 N. R.30 E.; Sec. 31 T.19 N. R.30 E.
2	State of Arizona	Phoenix, Ariz.	Sec. 2 T.17 N. R.29 E.; Sec. 36, T.18 N. R.29 E.; Sec. 3 T.17 N. R.30 E.; Sec. 1 T.18 N. R.30 E.; Sec. 36, T.19 N. R.30 E.; Sec. 31 T.19 N. R.31 E.
3	Santa Fe - Pacific R.R. (D. & G.V. In. Dev. Co. #1)	Box 152, Zuni, AZ	Sec. 5 T.18, R.29 E.; Sec. 31, T.19 N. R.30 E.

OWNERSHIP CHECK	
DATE	BY
8-14-73	R.R.B.

ARIZONA DEPARTMENT OF TRANSPORTATION

RIGHT OF WAY DIVISION

RIGHT OF WAY MAP

WITCH WELL-ZUNI HWY

FROM STA. 0+00 TO STA. 327+69

NON S 113

APACHE CO.

In accordance with resolution dated 8-5-49, minutes of Arizona State Highway Commission

Approved for Right of Way Acquisition

Date: 7-11-74 — Chief Engineer, Arizona State Highway Engineer

DRAWN BY:	DATE:	SCALE:	FILE NO:
STAYNER	7-16-73	1" = 200'	1-7-68