Click here for SR 69 Index

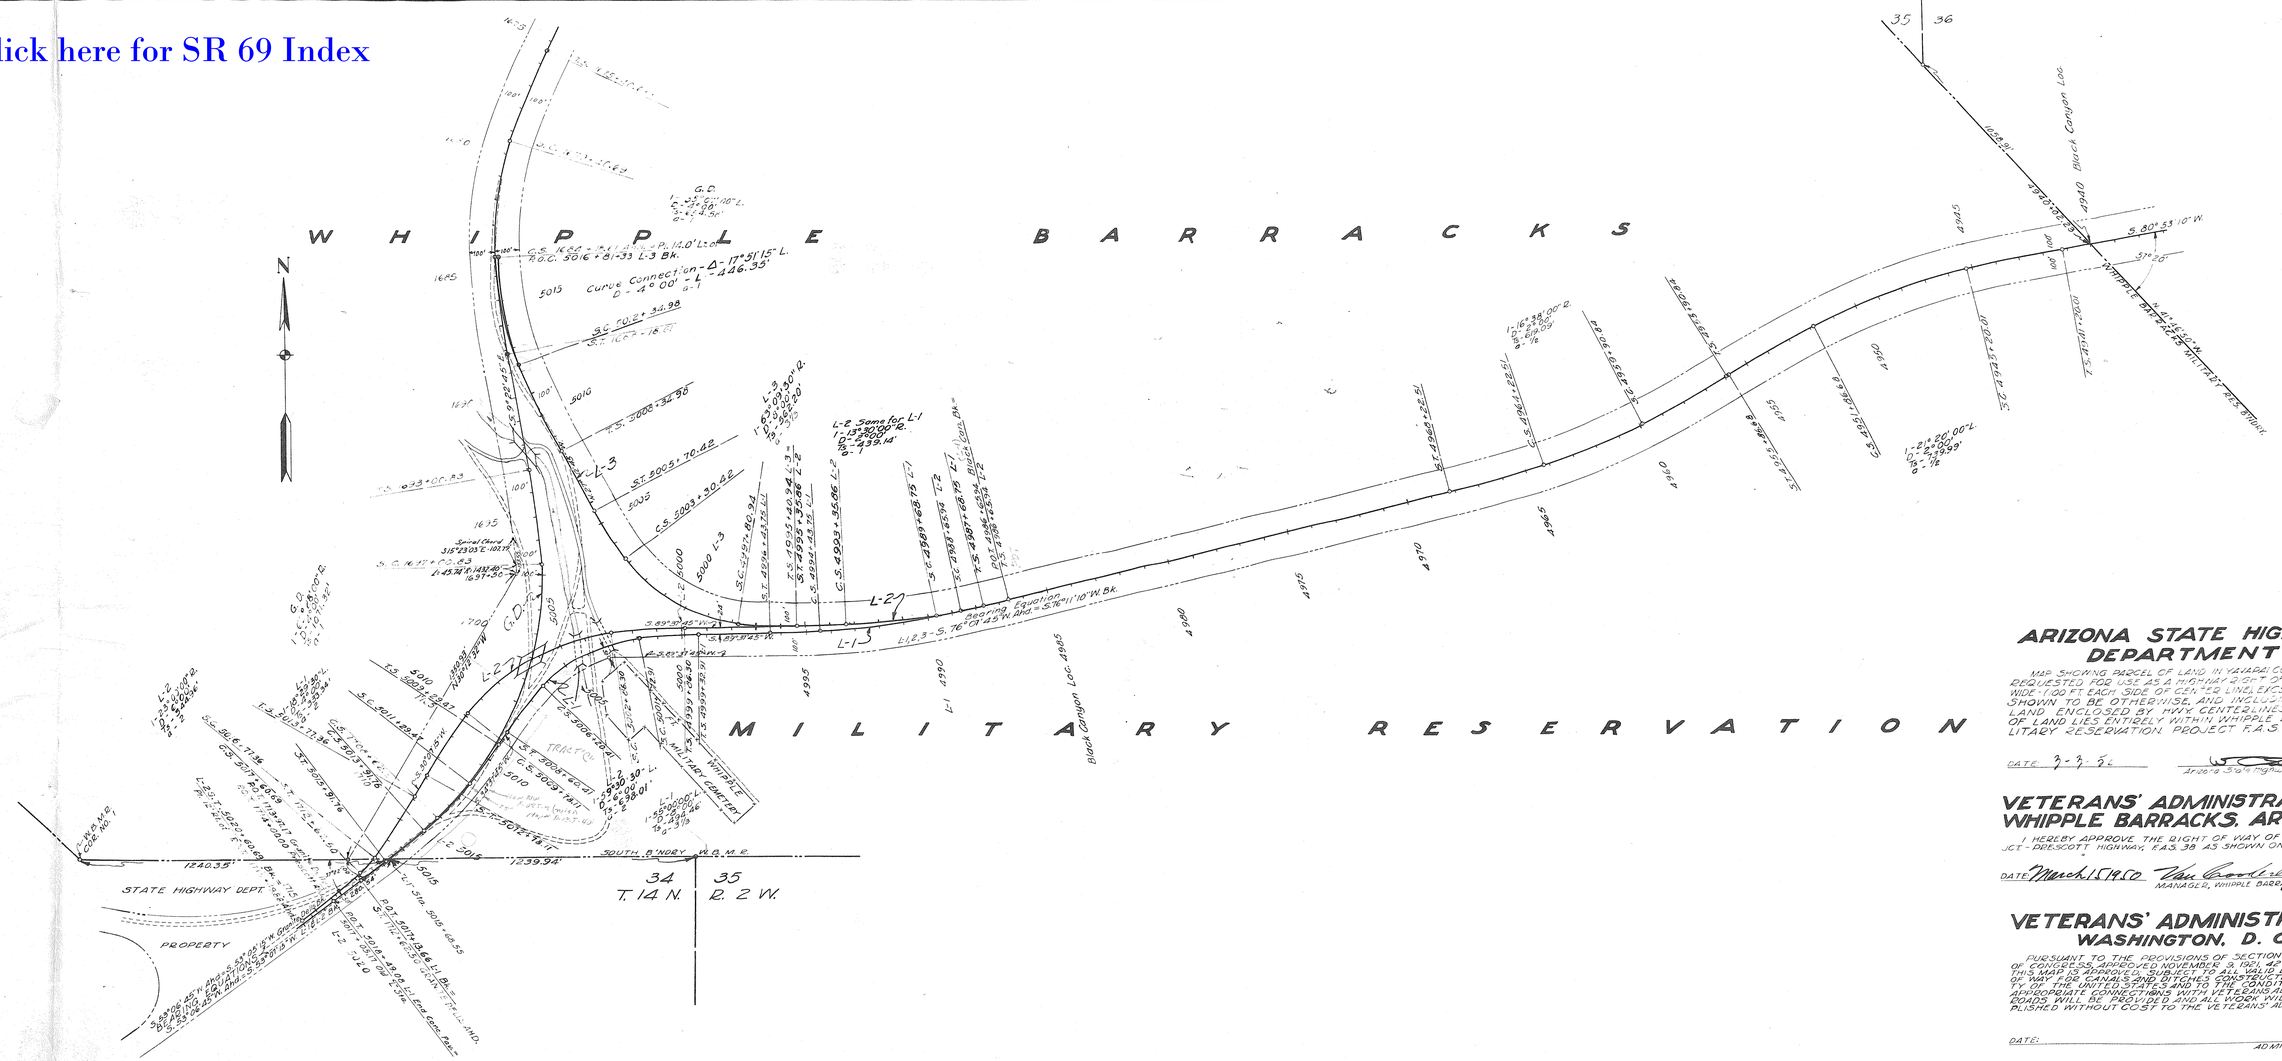

ARIZONA STATE HIGHWAY DEPARTMENT

MAP SHOWING PARCEL OF LAND IN YAVAPAI COUNTY, ARIZONA, REQUESTED FOR USE AS A HIGHWAY RIGHT OF WAY, 200 FT. WIDE - 1100 FT. EACH SIDE OF CENTER LINE, EXCEPT WHERE SHOWN TO BE OTHERWISE, AND INCLUDING ALL THE LAND ENCLOSED BY HWY. CENTERLINES. THIS PARCEL OF LAND LIES ENTIRELY WITHIN WHIPPLE BARRACKS MILITARY RESERVATION. PROJECT F.A.S. 38.

DATE: 3-3-50 — Arizona State Highway Engineer.

VETERANS' ADMINISTRATION WHIPPLE BARRACKS, ARIZONA

I HEREBY APPROVE THE RIGHT OF WAY OF THE CORDES JCT.-PRESCOTT HIGHWAY, F.A.S. 38 AS SHOWN ON THIS MAP.

DATE: March 15 1950 — MANAGER, WHIPPLE BARRACKS HOSPITAL.

VETERANS' ADMINISTRATION WASHINGTON, D. C.

PURSUANT TO THE PROVISIONS OF SECTION 17, OF THE ACT OF CONGRESS, APPROVED NOVEMBER 9, 1921, 42 STATUTE 212, THIS MAP IS APPROVED, SUBJECT TO ALL VALID EXISTING RIGHTS OF WAY FOR CANALS AND DITCHES CONSTRUCTED BY AUTHORITY OF THE UNITED STATES AND TO THE CONDITION THAT APPROPRIATE CONNECTIONS WITH VETERANS ADMINISTRATION ROADS WILL BE PROVIDED AND ALL WORK WILL BE ACCOMPLISHED WITHOUT COST TO THE VETERANS' ADMINISTRATION.

DATE: — ADMINISTRATOR

Added R/W Distances Between 1695+ & 1712+ 6-27-68 R.T. Jones

13-T-319