QUARTZSITE—WICKENBURG HWY.

JCT. SR 71 AT AGUILA
MARICOPA COUNTY

PRELIMINARY PRINT
FOR ENGINEERING USE ONLY
SUBJECT TO DESIGN CHANGES, ADDITIONS, ALTERATIONS & CORRECTIONS

DATE 8/10/94 OWNERSHIP BY EZ

REVISIONS					
C.O. No.	DATE	BY	DESCRIPTION		
7203	12-17-85	R.F.P.	Added Survey Curve Data and new 4-BW fence.	PROJECT NO.	F-022-1-914
"	"	"	Revised C.S. and S.T. Stations and length of C.B.C.	DRAWING NO.	D-7-T-806
8833	4-8-94	MTP	Zipped Disposal Area & Added Note.	SHEET NO.	1 OF 1
				DRAWN BY	FCEA
				DATE COMP.	9-27-85
				SCALE	1"=100'

RECORD									ACQUISITION RECORD				
PARCEL NUMBER	OWNER	DESCRIPTION	TOTAL AREA	AREA REQUIRED: GROSS INCLUDING EXISTING R/W	AREA REQUIRED: NET EXCLUDING EXISTING R/W	EASEMENT AREA	REMAINDER: LEFT	REMAINDER: RIGHT	BOARD APPROVAL	TYPE & DATE OF INSTRUMENT	RECORDED: DATE	RECORDED: BOOK	RECORDED: PAGE
7-3816	B. B. Friedman, et ux	Pt. SE 1/4 Sec. 13, T7N, R9W	151.4 Ac.	20.0 Ac.	1.9 Ac.		123.8 Ac.	7.6 Ac.		FOC 10-6-86	12-1-86	86	660648

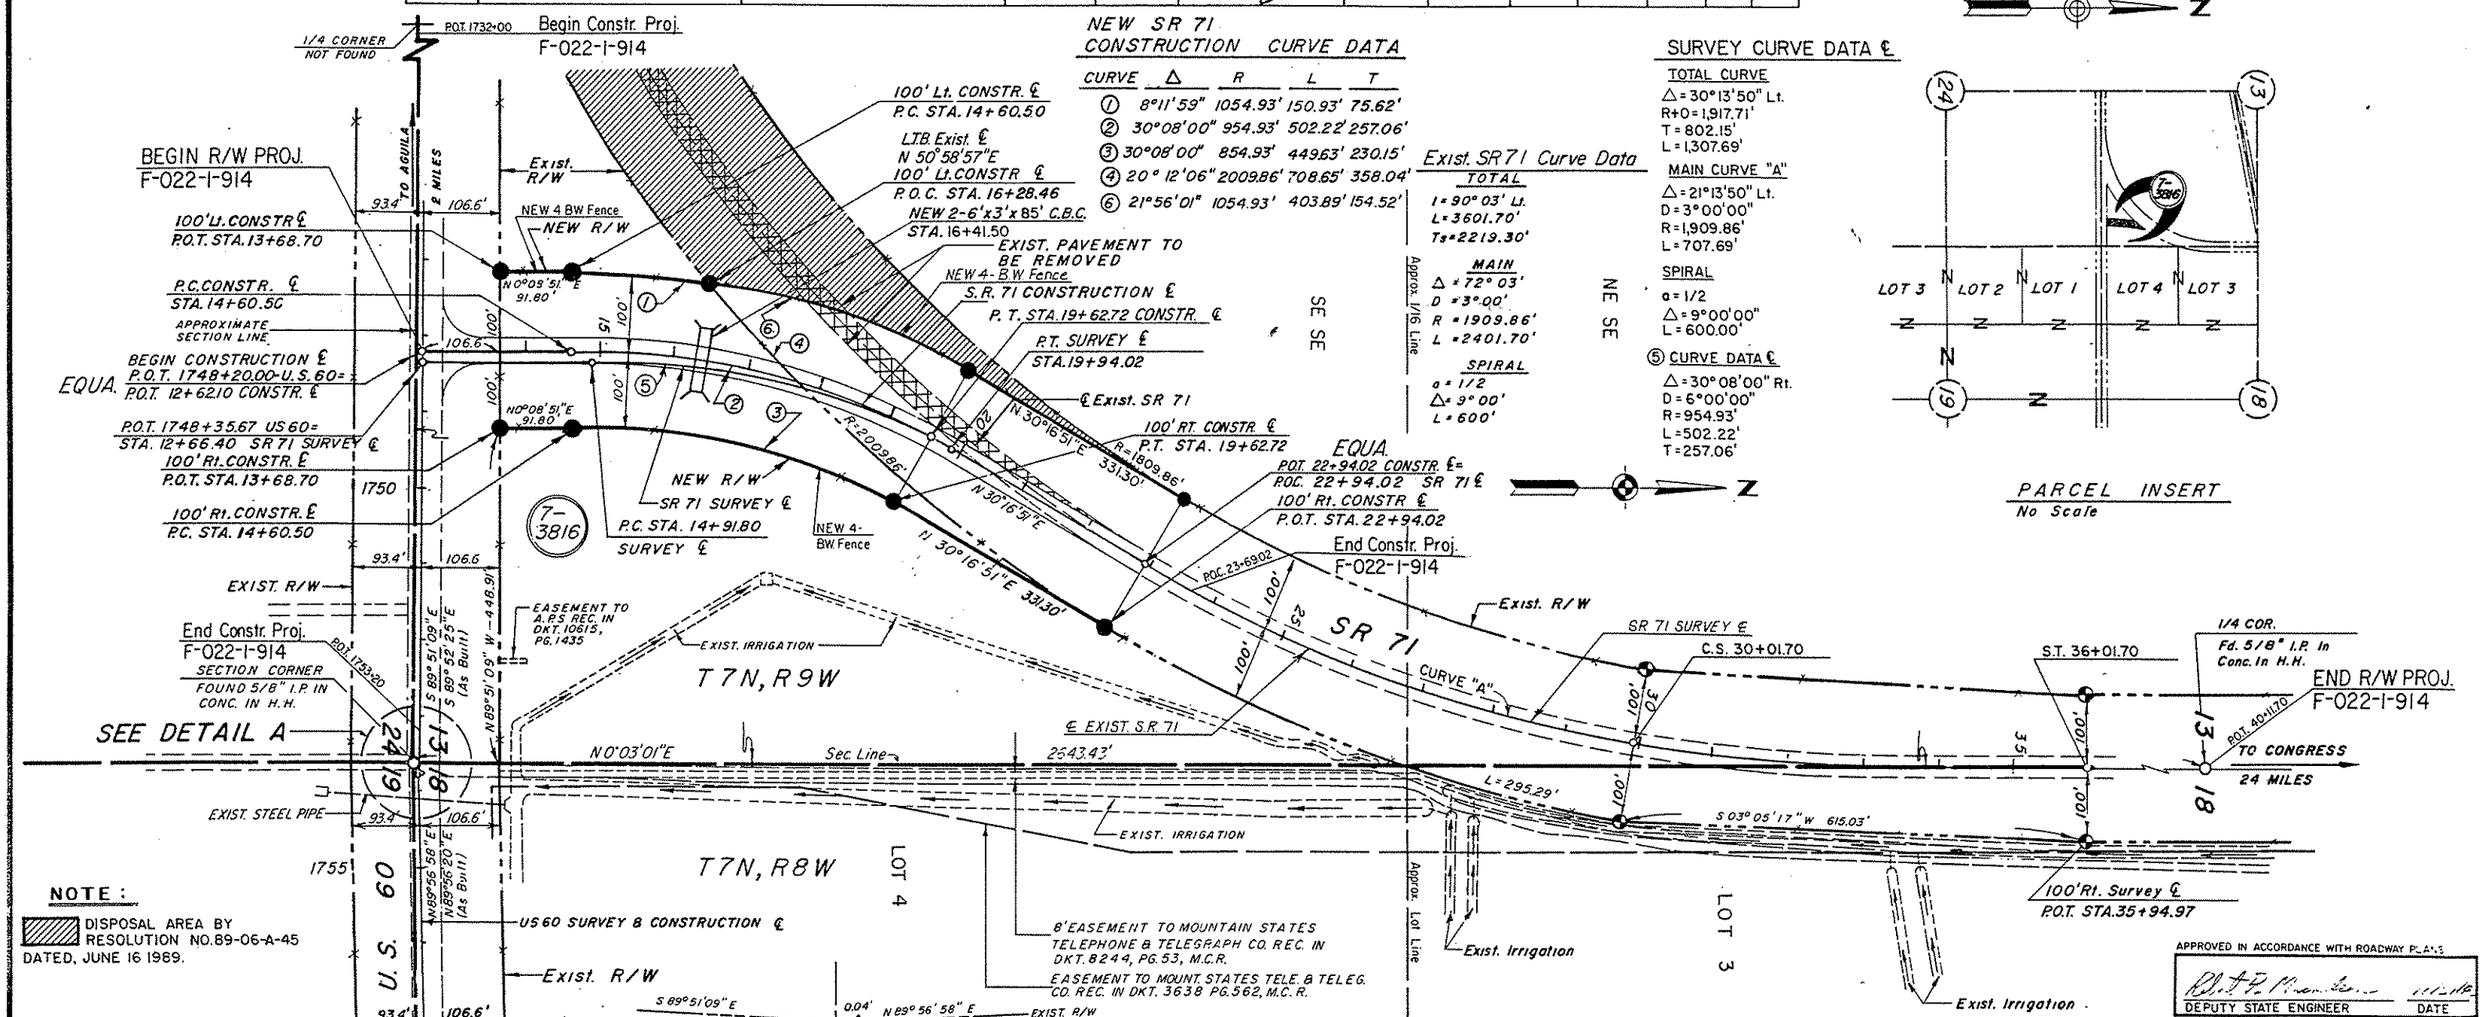

Click here for SR 71 Index