ARIZONA STATE HIGHWAY DEPARTMENT

INDIAN PINE-WHITE RIVER HWY.

NON F.A.S. PROJECT 215

THRU THE

FORT APACHE INDIAN RESERVATION

RIGHT OF WAY MAP

100' RIGHT OF WAY REQUESTED (50' ON EACH SIDE OF ℄)
EXCEPT AS OTHERWISE NOTED

DATE: 4-16-51

ARIZONA STATE HIGHWAY ENGINEER

UNITED STATES INDIAN SERVICE

I HEREBY CERTIFY THAT RIGHT OF WAY OF THE HIGHWAY AS SHOWN ON THIS MAP TRAVERSES UNAPPROPRIATED INDIAN TRIBAL LANDS EXCEPT WHERE SPECIFICALLY NOTED TO THE CONTRARY.

DATE: 9-28-51

SUPERINTENDENT - FORT APACHE INDIAN RESERVATION

Fort Apache Agency Bureau of Indian Affairs

DEPARTMENT OF THE INTERIOR

APPROVED SUBJECT TO THE PROVISIONS OF THE ACT OF MARCH 3, 1901 (31 STAT. 1084) DEPARTMENT REGULATIONS THEREUNDER AND SUBJECT ALSO TO ANY PRIOR VALID EXISTING RIGHT OR ADVERSE CLAIM.

(1) 25 CFR (1951 Cum. Pocket Supp.) 256

DATE:

~~ASSISTANT SECRETARY~~

Superintendent

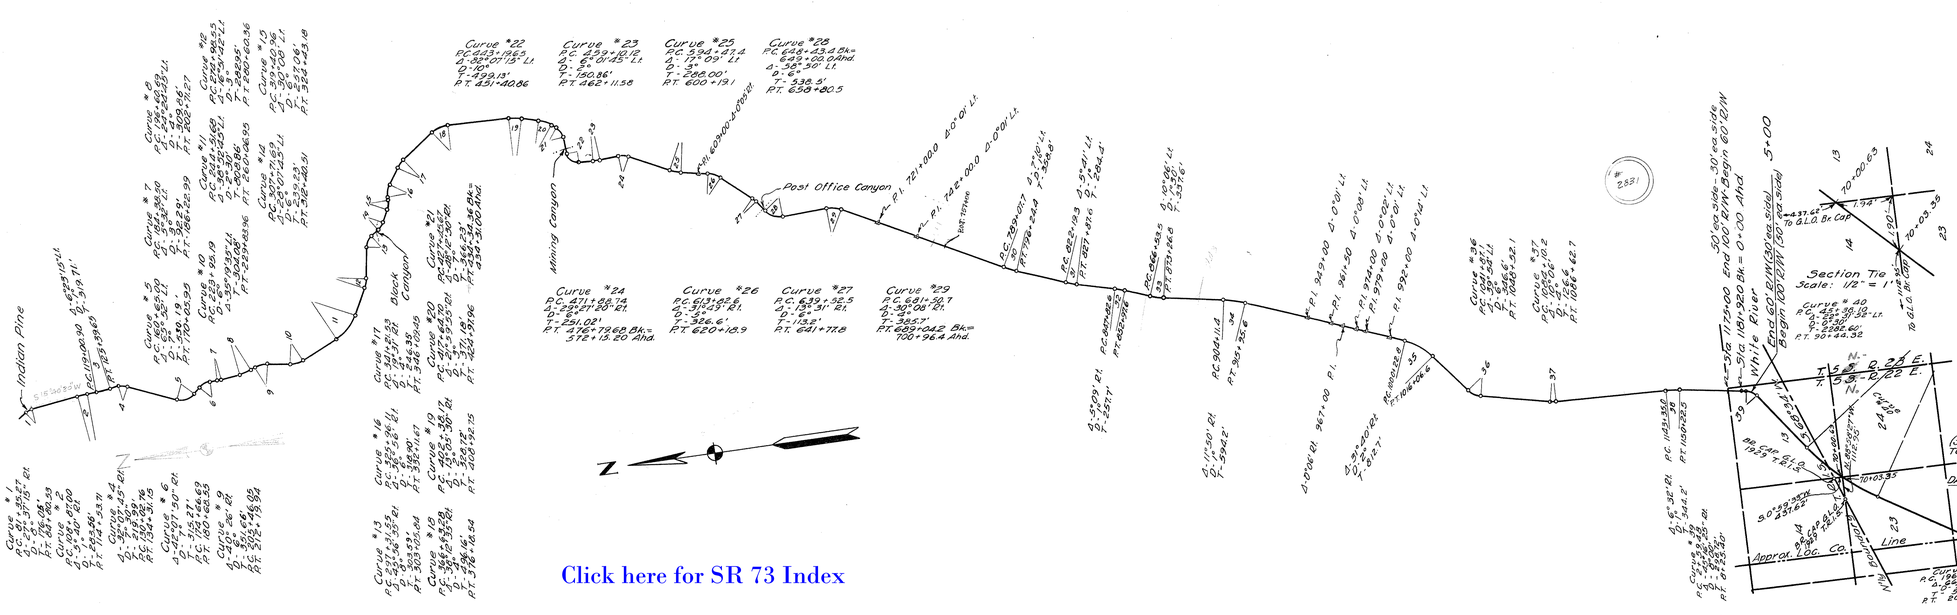

SCALE: 1" = 3000'

MAP #3 of 3

Click here for SR 73 Index

9-T-183