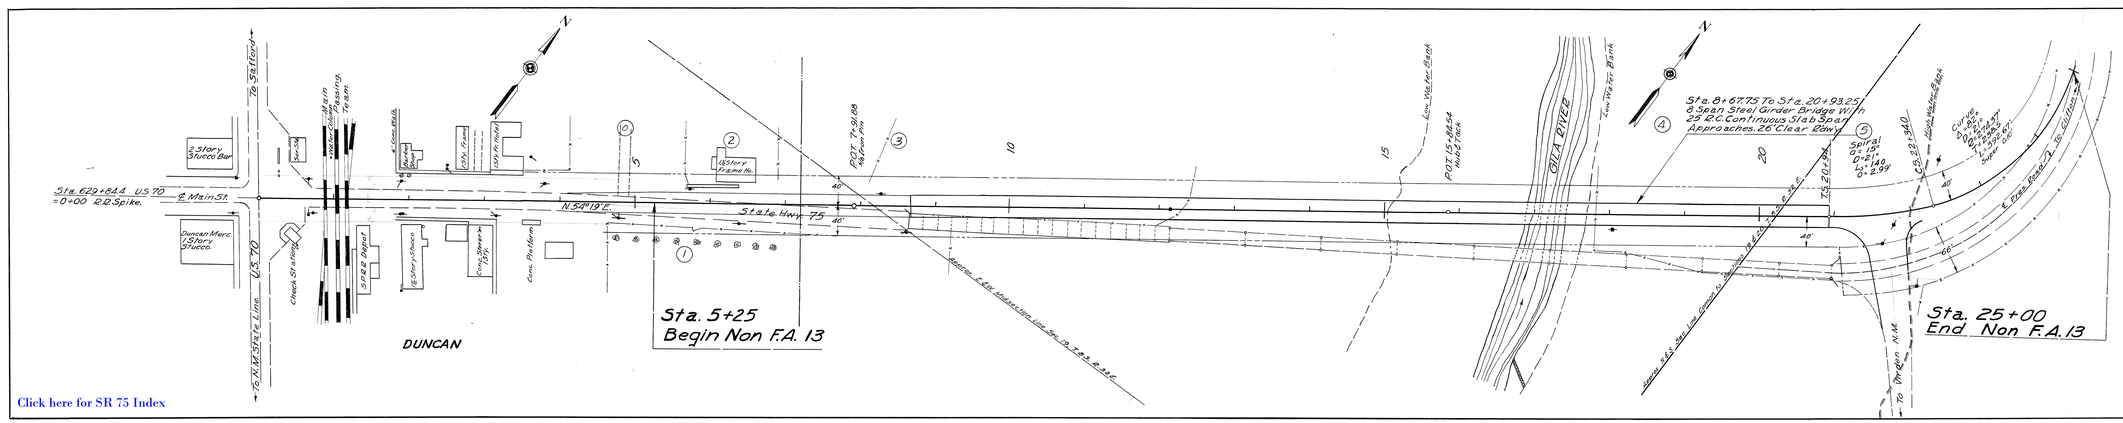

OWNERSHIP RECORD

NO.	NAME	ADDRESS	DESCRIPTION
0	ETHEL C. ROMNEY, ROMNEY PRODUCE, ROMNEY BROS.	DUNCAN, ARIZ.	ALL THAT PORTION OF LOTS 8, 9, 10 & LOT 8, BLOCK 1, DUNCAN & THAT PORTION OF NE¼ SE¼ SEC. 19, T.8 S. R.32 E. LYING S. OF N. RIW LINE RELOCATED NON F.A. 13.
1	LILLIAN WATTERS	DUNCAN, ARIZ.	PORTION OF NE¼ SE¼ SEC. 19, T.8 S. R.32 E.
2	I.P. & RUTH ERICKSON	DUNCAN, ARIZ.	PORTION OF SE¼ NE¼ SEC. 19, T.8 S. R.32 E.
3	LENA BEAVERS	MIAMI, ARIZ.	PORTION OF SE¼ NE¼ SEC. 19, T.8 S. R.32 E.
4	L.T. & VIRGINIA LOVETT	DUNCAN, ARIZ.	PORTION OF SE¼ NE¼ SEC. 19, T.8 S. R.32 E.
5	IRA L. & FLORENCE SPOON	CLIFTON, ARIZ.	PORTION OF W½ NW¼ SEC. 20, T.8 S. R.32 E.

NOTE:
SEE MYLAR PRINT OF RIW STRIP MAP C-6-T-101 FOR FINALIZATION OF PROJECTS:
S-218-502 - C.O. 6169 5-2-83
& S-218(9) - C.O. 6170 5-2-83
R.L.R.

OWNERSHIP CHECK	
DATE	BY
JULY, 1947	Consolidated Abstract Co. Safford, Ariz.

ARIZONA HIGHWAY DEPARTMENT
RIGHT OF WAY DIVISION
RIGHT OF WAY MAP
DUNCAN-CLIFTON HWY.
STA. 5+25 to STA. 25+00
NON F.A. 13
GREENLEE CO.
In accordance with resolution dated 7-18-47, minutes of the ARIZONA HIGHWAY COMMISSION.

DRAWN BY	DATE	SCALE	FILE NO.
STANHAGEN	7-25-47	1" = 50'	6-7-72

Click here for SR 75 Index