RECEIVED
U.S. LAND OFFICE
Phoenix, Arizona
SEP 14 1940
079835

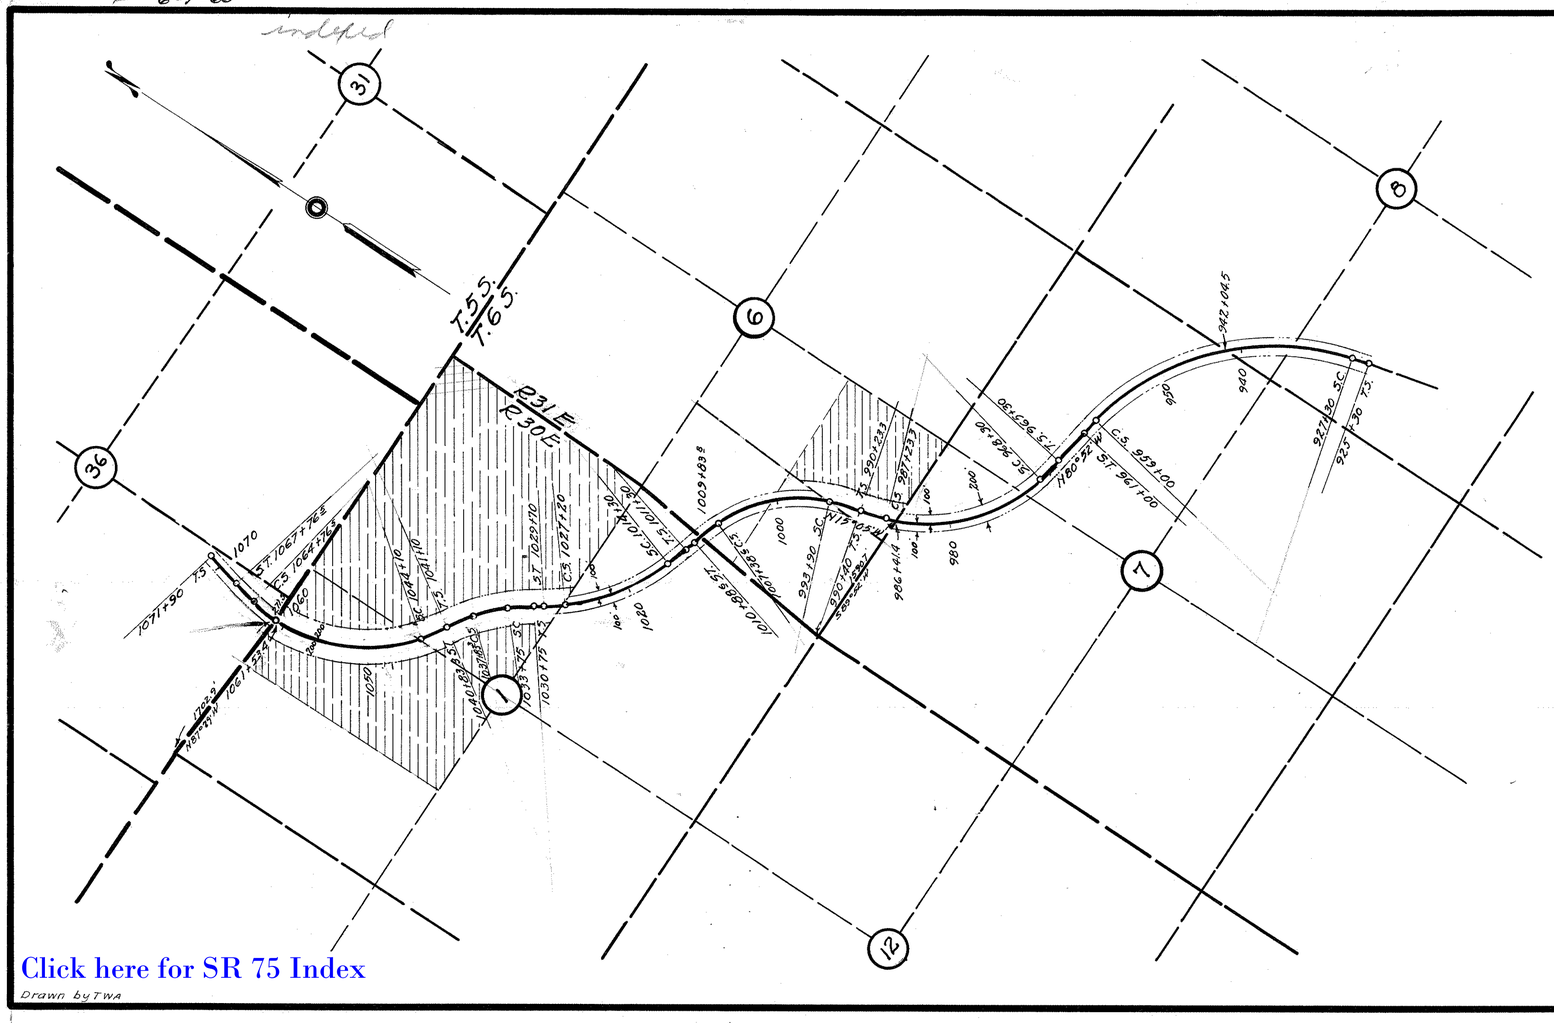

ARIZONA STATE HIGHWAY DEPARTMENT

SKETCH SHOWING PARCELS OF LAND IN GREENLEE COUNTY, ARIZONA, REQUESTED TO BE WITHDRAWN FROM ENTRY TO BE USED AS A RIGHT OF WAY 400 FEET WIDE ON THE DUNCAN-CLIFTON HIGHWAY F.L.15 A

DATE Sept 13, 1940

(FOR) ARIZONA STATE HIGHWAY ENG'R

CERTIFICATE OF REGISTER
U.S. GENERAL LAND OFFICE

I HEREBY CERTIFY THAT ACCORDING TO THE RECORDS OF THIS OFFICE THE PARCELS OF LAND SHOWN ON THIS SKETCH ARE UNAPPROPRIATED AND UNRESERVED PUBLIC LANDS: E½ NW¼ & NE¼ SEC. 1 T.6S. R.30E; SE¼ SW¼ SEC 6 T.6S. R.31E. IN GREENLEE COUNTY, ARIZONA.

DATE Sept 16 1940

REGISTER

U S DEPARTMENT OF THE INTERIOR

PURSUANT TO THE PROVISIONS OF SECTION 17 OF THE ACT OF CONGRESS APPROVED NOVEMBER 9, 1921, 42 STATUTE 212, THIS MAP IS APPROVED SUBJECT TO ALL VALID EXISTING RIGHTS BUT RESERVING RIGHTS OF WAY FOR CANALS OR DITCHES CONSTRUCTED BY AUTHORITY OF THE UNITED STATES.

DATE 1940

ASSISTANT SECRETARY

Click here for SR 75 Index

Drawn by TWA