Click here for SR 77 Index

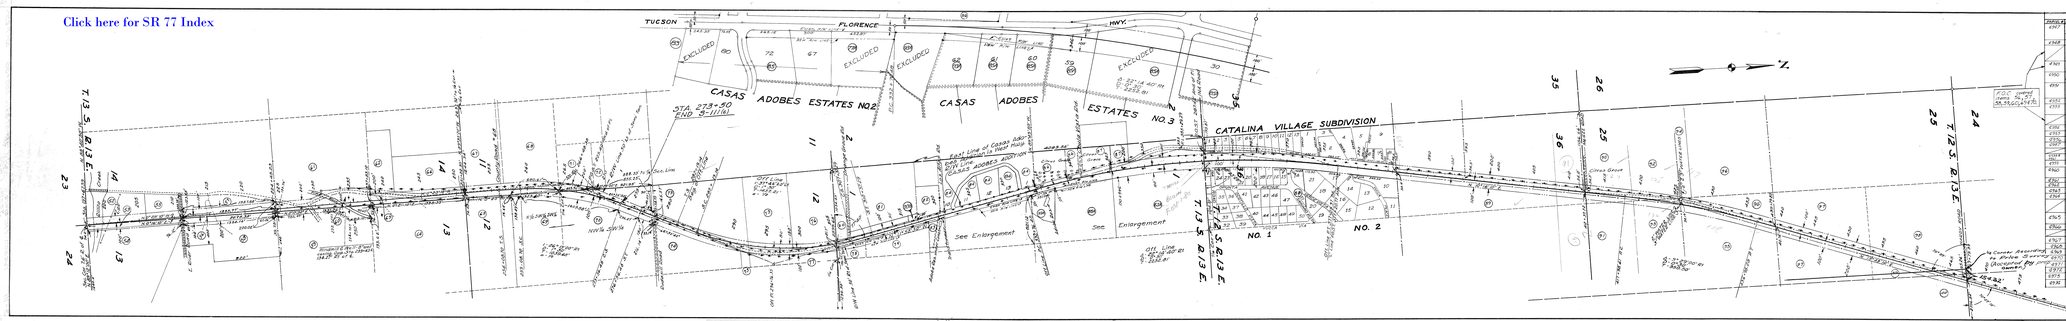

OWNERSHIP CHECK							
PARCEL NO.	OWNER	LOCATION					
1101	1.1	Tucson Unified Sch. Dist.	Tucson, Ariz.	Pt. SE¼ SE¼ Sec. 24 T.13 S. R.13 E.	5-28-70	Original Desert School Site	Tucson, Ariz.
	1.2	Ditto		Pt. SE¼ SW¼ Sec. 24 T.13 S. R.13 E.		Sec. Line Adj.	
	1.3	Ditto		Pt. SW¼ SW¼ Sec. 24 T.13 S. R.13 E.	7-11-70	Parcel 1.1 Deed Correction	
1148	2.2	Earl H. Brown, et al.	Tucson, Ariz.	Pt. NW¼ SW¼ Sec. 13 T.13 S. R.13 E.		Parcel 1.1 Deed Correction	
	2.3	Ditto	Tucson, Ariz.	Pt. NW¼ SW¼ Sec. 13 T.13 S. R.13 E.	10-17-70	Sewage Easement	
	2.4	Ditto		Pt. NE¼ NW¼ Sec. 13 T.13 S. R.13 E.	11-4-70	Sewage Easement	
	2.5	Ditto		Pt. NW¼ NW¼ Sec. 13 T.13 S. R.13 E.	11-4-70	Maggie Moore	Tucson, Ariz.
1150	3.1	Nicholas H. Gemenardo	Tucson, Ariz.	SW¼ NW¼ Sec. 13 T.13 S. R.13 E.	11-4-70	Sewage Easement	
	3.2	Ditto		SW¼ NW¼ Sec. 13 T.13 S. R.13 E.	11-17-70	Walter E. Ash Trustee	Tucson, Ariz.
1152	4.1	D.S.M. Realty of Ariz.	Tucson, Ariz.	Pt. of NE¼ NW¼ Sec. 13 T.13 S. R.13 E.			
	4.2	Ditto		Pt. of NE¼ NW¼ Sec. 13 T.13 S. R.13 E.			
1151	5.1	Norman Schulte		Pt. NE¼ NE¼ Sec. 24 T.13 S. R.13 E.			
	5.2	Ditto		Pt. NW¼ NE¼ Sec. 24 T.13 S. R.13 E.			
1153	6.1	W. E. Pierce, et ux.	Tucson, Ariz.	Pt. of NE¼ NW¼ Sec. 13 T.13 S. R.13 E.			
1154	6.2	William J. Hernandez		Pt. of NE¼ NW¼ Sec. 13 T.13 S. R.13 E.			
	6.3	Ditto		Pt. NW¼ NW¼ Sec. 13 T.13 S. R.13 E.			
	6.4	See Item 3.1 & 4.2		Pt. NW¼ NW¼ Sec. 13 T.13 S. R.13 E.			
1155	7.1	Roy G. Robinson, et ux.	Tucson, Ariz.	Pt. NW¼ NW¼ Sec. 13 T.13 S. R.13 E.			
1156	7.2	Harold F. Lodge	Tucson, Ariz.	Pt. NW¼ NW¼ Sec. 13 T.13 S. R.13 E.			
1157	7.3	Donald Sagoian	Tucson, Ariz.	Pt. NW¼ NW¼ Sec. 13 T.13 S. R.13 E.			
1159	7.4	Donald Sagoian	No N.W. Reg'd	Pt. of SW¼ SW¼ Sec. 13 T.13 S. R.13 E.			
1159	7.5	Katherine M. Hunt	Tucson, Ariz.	Pt. of NW¼ NW¼ NW¼ Sec. 13 T.13 S. R.13 E.			
1160	7.6	Eva De Donato, et al.	Tucson, Ariz.	Pt. of NW¼ NW¼ Sec. 13 T.13 S. R.13 E.			
1160	7.7	Joseph F. Cocozzo, et ux.	Tucson, Ariz.	Pt. of NW¼ NW¼ Sec. 13 T.13 S. R.13 E.			
	7.8	Ditto		Pt. of NW¼ NW¼ Sec. 13 T.13 S. R.13 E.			
1161	7.9	Ditto		Pt. of NW¼ NW¼ Sec. 13 T.13 S. R.13 E.			
1162	7.10	R.S. Emily, Director		Pt. of NW¼ NW¼ Sec. 13 T.13 S. R.13 E.			
1163	7.11	Ivan Ivan	Tucson, Ariz.	Pt. of NW¼ NW¼ Sec. 13 T.13 S. R.13 E.			
1164	7.12	Valerie M. & Mary A. Ramos		Pt. of NW¼ NW¼ Sec. 13 T.13 S. R.13 E.			
	7.13	Casas Adobes Add.	No N.W. Reg'd	Lots 1 thru 7 Casas Adobes Add.			
1165	8.1	Sam Nicolai	Tucson, Ariz.	Pt. of Lots 8, 9, 10, 11, 12, 13 Casas Adobes Addition			
1166	8.2	Mildred Meyer		Pt. of Lots 8, 9, 10, 11, 12, 13 Casas Adobes Addition			
	8.3	Russell F. Turner, et ux.	No N.W. Reg'd	Pt. of Lots 8, 9, 10, 11, 12, 13 Casas Adobes Addition			
1167	8.4	Thomas F. Dewaughn, et ux.		NW¼ SW¼ Sec. 13 T.13 S. R.13 E.			
1168	8.5	Joseph C. Gatto		NW¼ SW¼ Sec. 13 T.13 S. R.13 E.			
1169	8.6	Joseph Gonzalez, Jr.	Tucson, Ariz.	Pt. of NW¼ SW¼ Sec. 13 T.13 S. R.13 E.			
1170	8.7	Ditto		Pt. of NW¼ SW¼ Sec. 13 T.13 S. R.13 E.			
1171	8.8	Jon F. Kirkpatrick	Gilbert, Ariz.	Pt. of NW¼ SW¼ Sec. 13 T.13 S. R.13 E.			
1172	8.9	Gordon Blum Ltd.		Pt. of NW¼ SW¼ Sec. 13 T.13 S. R.13 E.			
1173	8.10	William F. Elm Trust		Pt. of NW¼ SW¼ Sec. 13 T.13 S. R.13 E.			
1174	8.11	H.W. Taylor, Jr.		Pt. of SW¼ SW¼ Sec. 13 T.13 S. R.13 E.			

* No new R/W needed. Present R/W sufficient

OWNERSHIP CHECK	
DATE	BY
8-1-69	Robert Fitz Gerald

ARIZONA HIGHWAY DEPARTMENT
RIGHT OF WAY DIVISION
RIGHT OF WAY MAP
TUCSON-FLORENCE HWY.
FROM JCT. OF SR 77 TO STA. 273+50
S - III
PIMA CO.
In accordance with resolution dated 3-11-69, minutes of Arizona Highway Commission

Approved for R/W Acquisition

RWY Deputy State Highway Engineer

DATE	SCALE	FILE NO.
3-2-69	1" = 200'	10-7-283

DRAWN BY
MANAGER