Click here for SR 77 Index

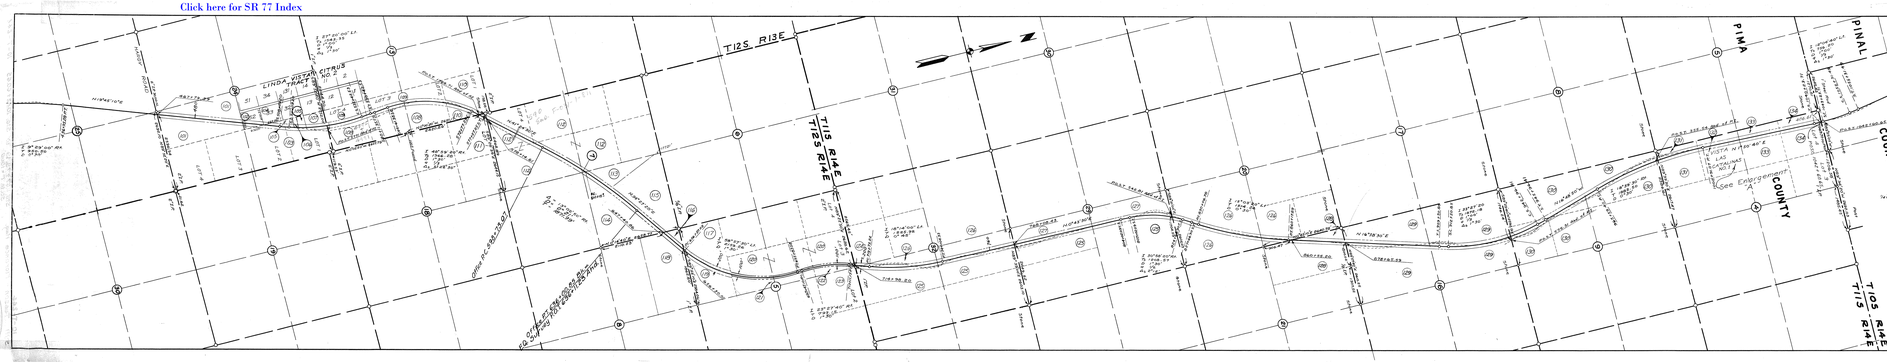

OWNERSHIP TABLE

NO.	OWNER	PARCEL No.	DESCRIPTION
101	Robert J. Nicholas	9001	W½SE¼ Sec. 24 T12S-R13E
101	E.B. & Louise Garman	9002	SW¼SW¼ Sec. 4 T11S-R14E
102	No Additional R/W Req'd		Vista Las Catalinas Subdivision No. 1
103	George E. & Etta Kachelmann	9003	SW¼SW¼ Sec. 4 T11S-R14E
104	Joseph & Evelyn Petes	9004	Lot 4 Sec. 4 T11S-R14E
105	Robert J. Chiles et al	9984	W½SE¼ Sec. 24 T12S-R13E
106	Robert & Catherine Quinn	9985	Lot 52 Linda Vista Citrus Tract No. 2
107	Robert & Catherine Quinn	9986	Lot 53 Linda Vista Citrus Tract No. 2
108	Harold & Betty Blackett	9987	Lot 59 Linda Vista Citrus Tract No. 2
109	Dennis & Anna Egerton	9988	Pt of E½NE¼ Sec. 24 T12S-R13E
110	Harold & Elizabeth Hale	9989	Pt of NE¼NE¼ " " "
111	Naomi Smith	9990	Pt of Lot 1 Sec. 24 T12S-R13E
112	Elaine & Charlotte Bennett	9991	Part of Lot 2 Sec. 24 T12S-R13E
113	R.G. Wardell, et al	9992	Lots 2, 3 & 4 W of Hwy. Sec. 13 T12S-R13E
114	L.F. Rooney	4993	Lot 1 Sec. 13 T12S-R13E
115	" " "		Lot 1 Sec. 18 T12S-R14E
116	" " "		SW¼ & SE¼NE¼ Sec. 7 T12S-R14E
117	J.M. & Elizabeth Preacher	9994	Pt of NE¼ Sec. 7 T12S-R14E
118	El Presidio Mtrel Co.	9995	E½ Sec. 7 South of Hwy T12S-R14E
119	J.M. & Elizabeth Preacher		Pt of NE¼ Sec. 7 T12S-R14E
120	" " "	9996	N½NW¼ Sec 18 W of Hwy. 12S-14E
121	" " "		S½SW¼ Sec. 5 W of Hwy. 12S-14E
122	See Item 114		N½NW¼ Sec 18 E of Hwy. 12S-14E
123	El Presidio Mtrel Co.	Not Used	N½ & S½SW¼ Sec. 7 & 8 T12S-R14E
124	Walter & Bernice Mirsch	9997	E½NW¼, N½SW¼ W of Hwy. Sec. 5 T12S-R14E
125	" " "	(Included in 9997)	E½NW¼ & S½SW¼ E of Hwy. Sec. 5 T12S-R14E
126	Walter & Bernice Mirsch		S½SW¼ E of Hwy. " " "
127	No R/W Required		Lot 2 Sec. 5 T12S-R13E
128	Walter McDonald	9998	SE¼ SW¼ Sec. 32, T11S-R14E
129	J.E. & Lois McAdams	9999	W½SE¼ & NE¼SE¼ Sec. 32 T11S-R14E
130	State Land	9999	S½NE¼ & W½SE¼ Sec. 32, T11S-R14E
131	Walter McDonald	9999	W½SE¼ East of Hwy Sec. 32 T11S-R14E
132	Leslie B. Kaiman	9000	W½NW¼ Sec. 20 T11S-R14E
133	State Land	9999	Sec. 16, T11S-R14E

OWNERSHIP MAP		
DATE	BY	
11-15-62	Hickman	
11-16-62	Chaney	
	Chaney	

ARIZONA HIGHWAY DEPARTMENT
RIGHT OF WAY DIVISION

RIGHT OF WAY MAP
TUCSON-FLORENCE HWY
FROM STA. 436+95.86 TO STA. 1096+38.85
S-111A(2)
PIMA CO.

In accordance with resolution dated 11-9-61 minutes of Arizona Highway Commission

Approved for R/W Resolution: _____ Engineer of Plans

Date: _____

DRAWN BY	DATE	SCALE	FILE NO.
DESIGNED BY 10-7-62	DEC. 13, 1961	1" = 1000 FT.	10-7-62