Click here for SR 77 Index

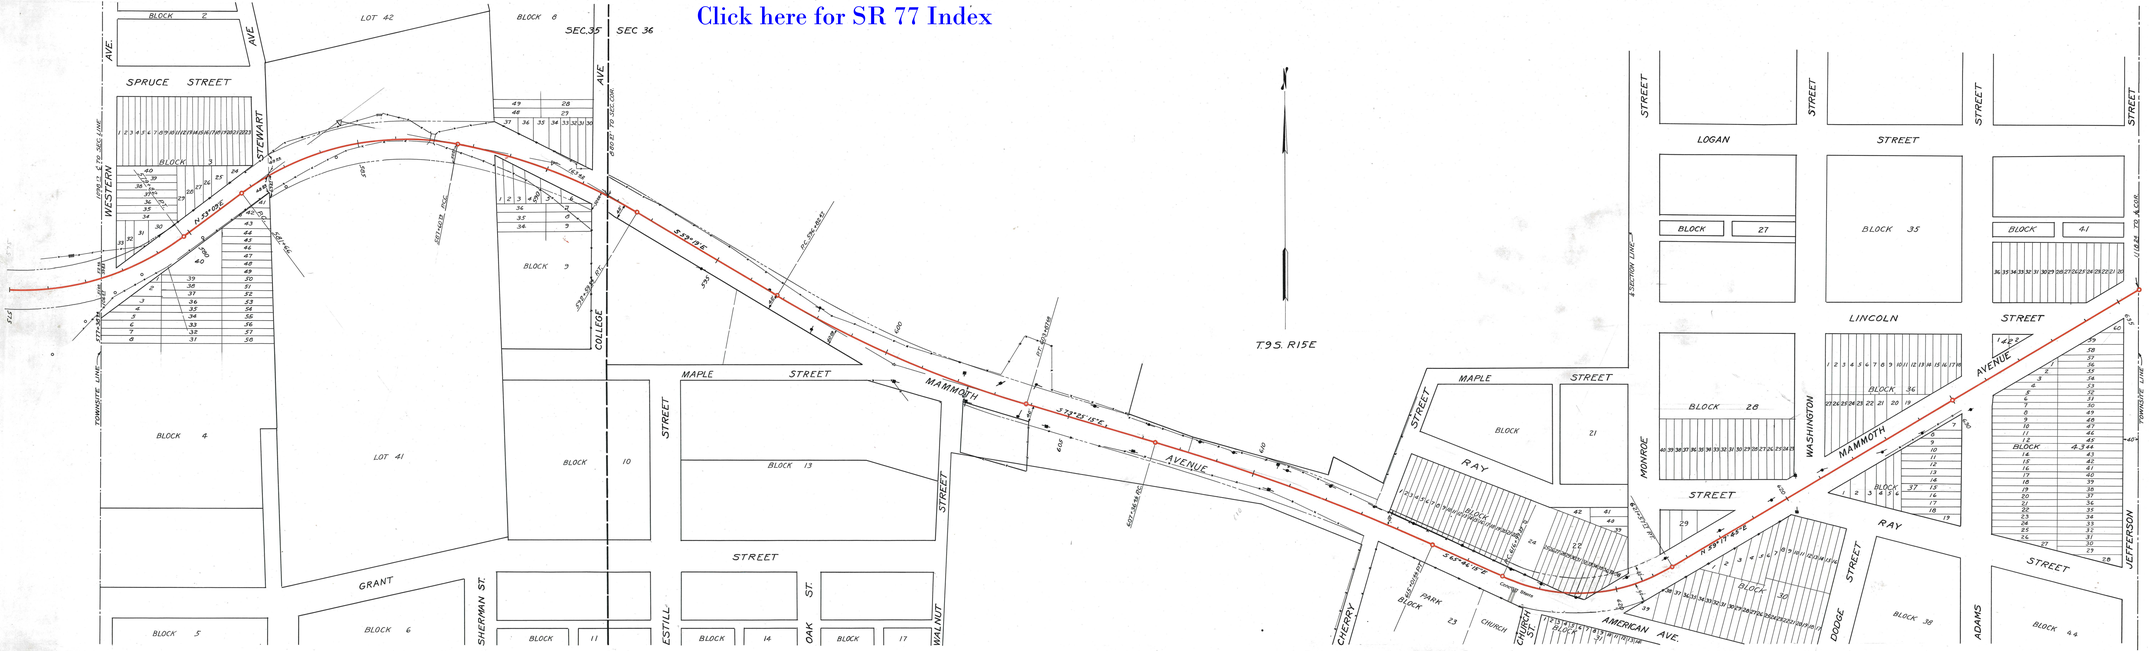

ARIZONA STATE HIGHWAY DEPARTMENT
RIGHT OF WAY MAP
ORACLE JUNCTION-ORACLE
IN ORACLE
SCALE 1"=100' FEB.17,1941