B-4-T-146

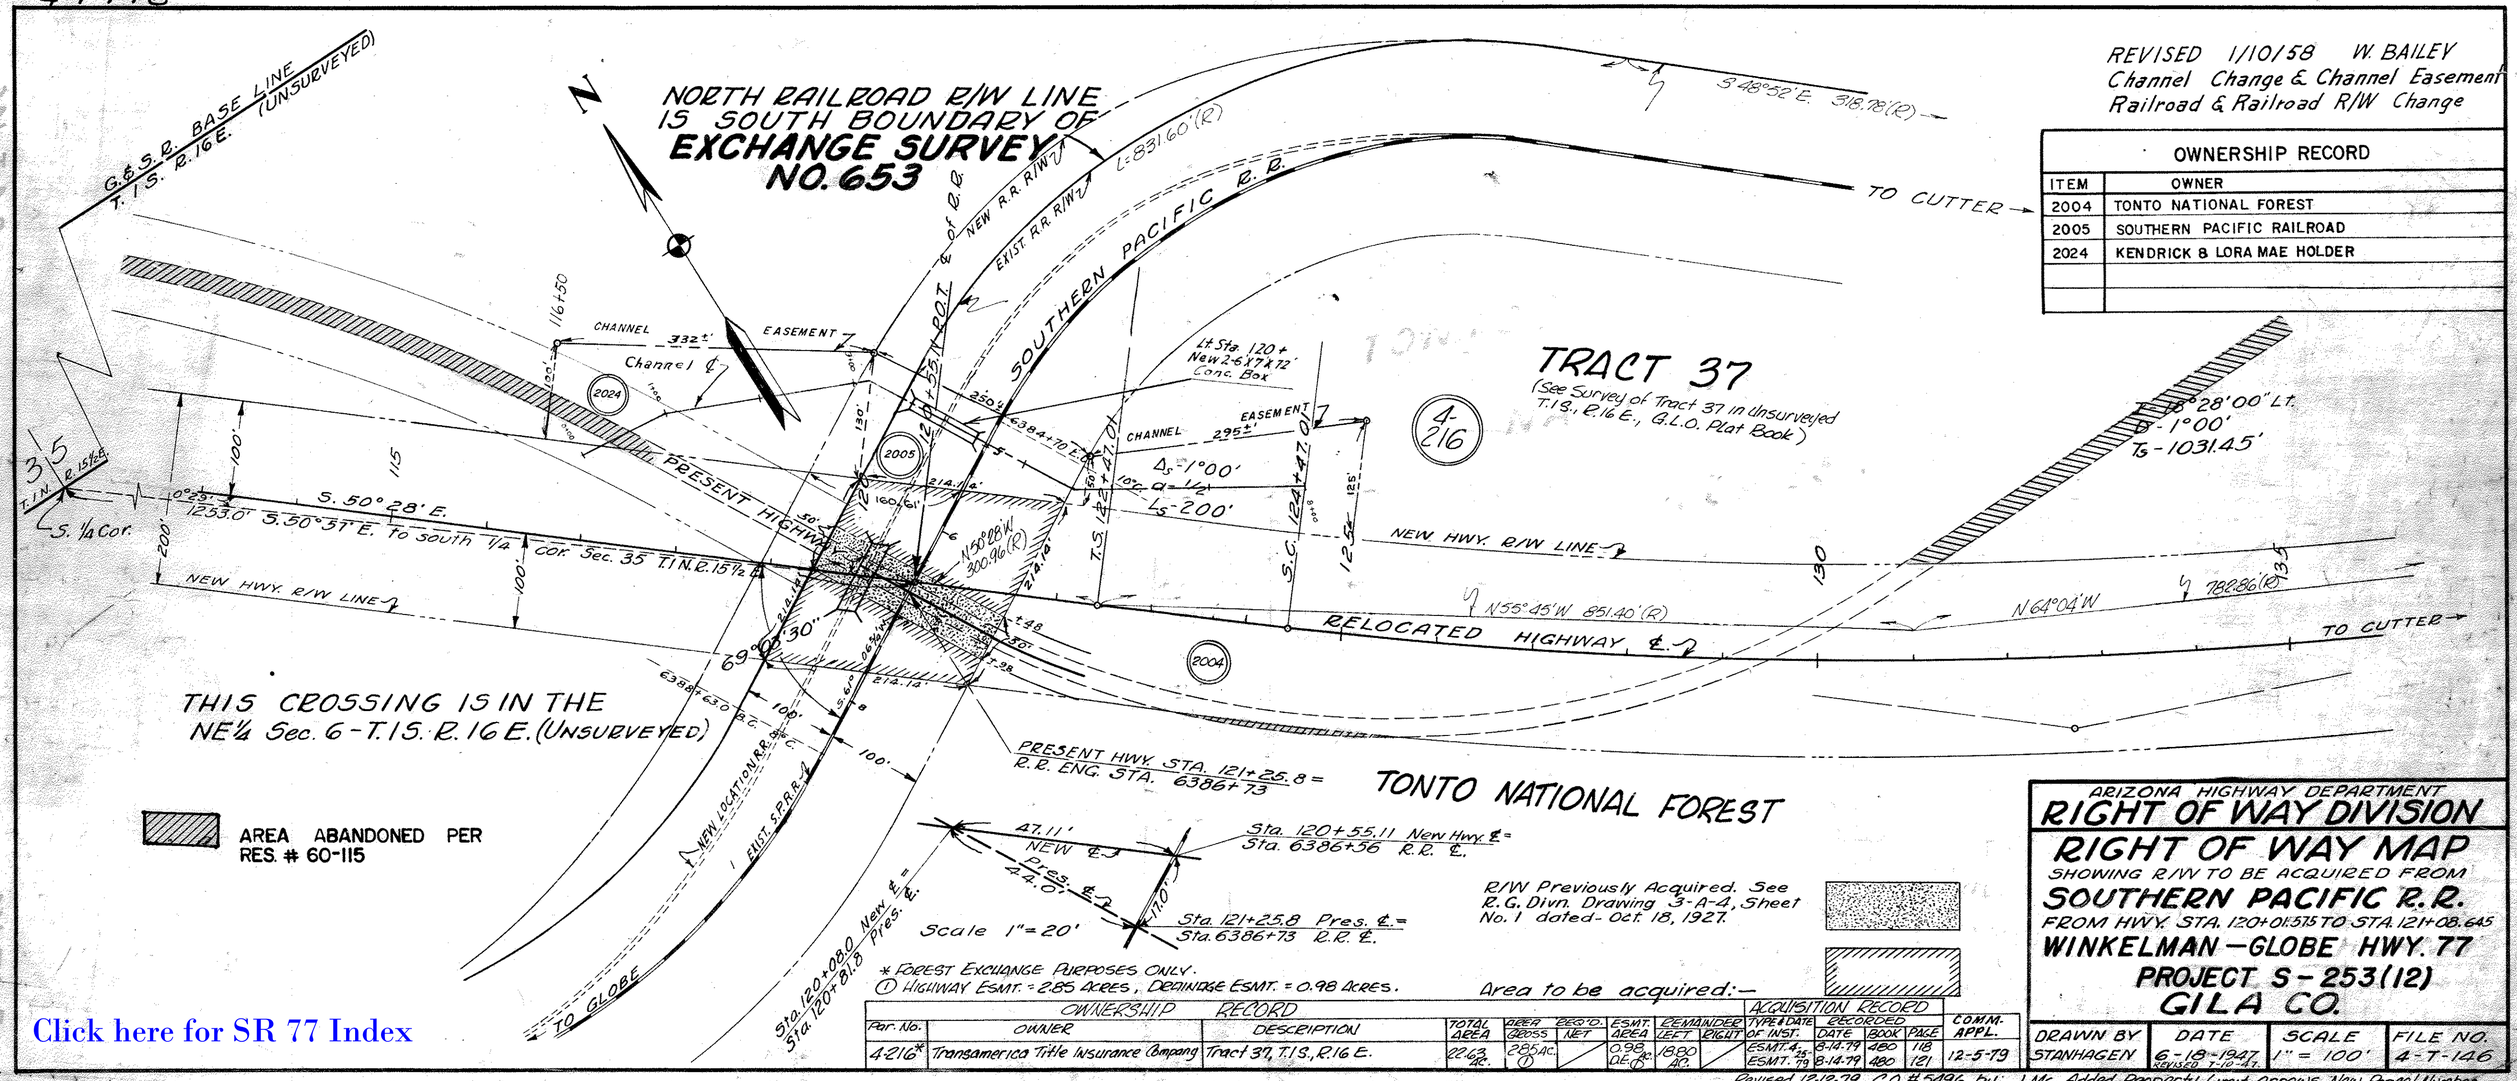

REVISED 1/10/58 W. BAILEY
Channel Change & Channel Easement
Railroad & Railroad R/W Change

OWNERSHIP RECORD	
ITEM	OWNER
2004	TONTO NATIONAL FOREST
2005	SOUTHERN PACIFIC RAILROAD
2024	KENDRICK & LORA MAE HOLDER

* FOREST EXCHANGE PURPOSES ONLY.
① HIGHWAY ESMT. = 2.85 ACRES, DRAINAGE ESMT. = 0.98 ACRES.

OWNERSHIP RECORD							ACQUISITION RECORD				
Par. No.	OWNER	DESCRIPTION	TOTAL AREA	AREA REQ'D. GROSS	AREA REQ'D. NET	ESMT. AREA	REMAINDER LEFT	REMAINDER RIGHT	TYPE & DATE OF INST.	RECORDED DATE	RECORDED BOOK	RECORDED PAGE	COMM. APPL.
4216*	Transamerica Title Insurance Company	Tract 37, T.1S., R.16 E.	22.63 AC.	2.85 AC. ①		0.98 AC. ①	18.80 AC.		ESMT. 4-25-79	8-14-79	480	118	12-5-79
									ESMT. 79	8-14-79	480	121	

Revised 12-12-79 C.O. #5496 by: J.Mc. Added Property Limit Arrows, New Parcel Number & New ownership & Acquisition Record.

ARIZONA HIGHWAY DEPARTMENT
RIGHT OF WAY DIVISION
RIGHT OF WAY MAP
SHOWING R/W TO BE ACQUIRED FROM
SOUTHERN PACIFIC R.R.
FROM HWY. STA. 120+01.575 TO STA. 121+08.645
WINKELMAN—GLOBE HWY. 77
PROJECT S-253(12)
GILA CO.

DRAWN BY	DATE	SCALE	FILE NO.
STANHAGEN	6-18-1927 REVISED 7-10-41	1" = 100'	4-T-146

Click here for SR 77 Index