Click here for SR 77 Index

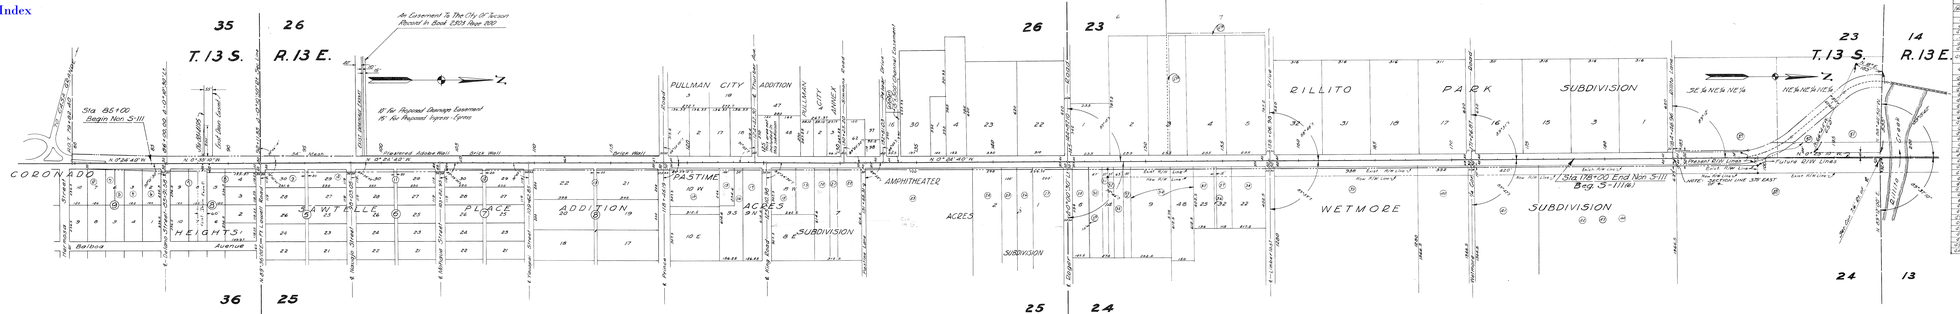

OWNERSHIP TABLE

Map No.	UTCA	NAME	DESCRIPTION
4102	1,123	Raymond C. Albert et ux	Lot 7,8 & Lot 4, Blk 3 Coronado Hts. Add.
4102	1,123	Wilfred Beck et ux	Lot 1,2,3 Blk 3 " " " "
4102	1,123	Wilfred & Dominga et ux	Lot 4 Blk 3 " " " "
4102	1,123	Frank & Dorothy Ely et ux	Lot 5,6 Blk 3 " " " "
4102	1,123	Fern M. Rodgers et ux	Lots 9,10,11,12 Blk 3 " " " "
4102	1,123	Norman H. Hardy et ux	Lots 13,14 Blk 3 " " " "
4102	1,123	Name	Lots 15,16 Blk 3 " " " "
4102	1,123	Name	Lots 17,18 Blk 3 " " " "
4102	1,123	James M. Sheckler et ux	Lots 1,2,3,4 Blk 4 " " " "
4102	1,123	Name	Lots 5,6,7,8 Blk 4 " " " "
4102	1,123	Louis Gonzales et ux	Lots 9,10,11,12 Blk 4 " " " "
4102	1,123	Frank Schneider et ux	Lots 13,14 Blk 4 " " " "
4102	1,123	Robert Gonzales et al	Lots 15,16 Blk 4 " " " "
4102	1,123	Angel Gonzales et al	Lots 17,18 Blk 4 " " " "
4102	1,123	Andrew Pompa, single	Part Lot 8-11 " " " "
4102	1,123	Ernest F. Evans et al	Part Lot 8-11 " " " "
4102	1,123	Alice Patterson, widow	Part Lot 7 " " " "
4102	1,123	Ernest F. Evans et al	Part Lot 7 " " " "
4102	1,123	Virginia E. D'Orazio et al	Part Lot 2, Amphitheater Acres Sub.
4102	1,123	Virginia E. D'Orazio et al	Part Lot 2 " " " "
4102	1,123	Virginia E. D'Orazio et al	Part Lot 1, Lot 3 " " " "
4102	1,123	Virginia E. D'Orazio et al	Part Lot 1, Lot 3 " " " "
4102	1,123	Walter L. Wallace et ux	Part NW¼ NW¼, Sec. 26, T13S,R13E
4102	1,123	Name	Ditto
4102	1,123	Chas. Ashby et ux	Ditto
4102	1,123	James G. Beach et ux	Ditto
4102	1,123	Ernest F. Evans et ux	Ditto
4102	1,123	Ernest F. Evans et ux	Ditto
4102	1,123	Lloyd E. Fairchild et ux	Ditto
4102	1,123	Carl W. Robinson Sub. Partial	Ditto
4102	1,123	Herbert H. Hollis et ux	Ditto
4102	1,123	Herbert H. Hollis et ux	Ditto
4102	1,123	Lester A. Price et ux	Ditto
4102	1,123	Geo. Gross Estate	Ditto
4102	1,123	Hugh E. Harbison	Part NW¼ NW¼, Sec. 26, T13S,R13E
4102	1,123	Name	Ditto
4102	1,123	Name	Part NW¼ NW¼, Sec. 26, T13S,R13E
4102	1,123	Name	Ditto
4102	1,123	Arthur Palmer, et ux	Part NE¼ NE¼, Sec. 23, T13S,R13E
4102	1,123	Henry Peckham et ux	Part NE¼ NE¼, Sec. 23, T13S,R13E
4102	1,123	Lester H. Bilger et al	Ditto

OWNERSHIP TABLE

Map No.	UTCA	NAME	DESCRIPTION
4102	1,123	Walter L. Wallace et ux	NW¼ NW¼ Sec. 26, T13S, R13E
4102	1,123	A. C. Thomas, et ux	Part of NE¼ NE¼ Sec. 23, T13S, R13E
4102	1,123	O. C. Huntley	" " " " " " " "
4102	1,123	Walter L. Wallace et ux	Part of NE¼ NE¼ Sec. 23, T13S, R13E

OWNERSHIP CHECK	
1st	
2nd	Robert Tuttle Florence
3rd	

DEPARTMENT OF HIGHWAYS
RIGHT OF WAY DIVISION
RIGHT OF WAY MAP
TUCSON-FLORENCE HWY.
FROM STA 90+00 TO STA. 2002+00.00
NON F.A.S. 111
PIMA CO.

In accordance with resolution dated 1-8-49 minutes of Arizona Highway Commission

Alignment Approved
for RW Purposes: Assistant State Highway Engineer

Date: 12-12-49

DRAWN BY:	DATE	SCALE	FILE NO.
STAHNKEN	8-7-48	1" = 200'	(10-7-231)

UCT-10-A