Click here for SR 177 Index

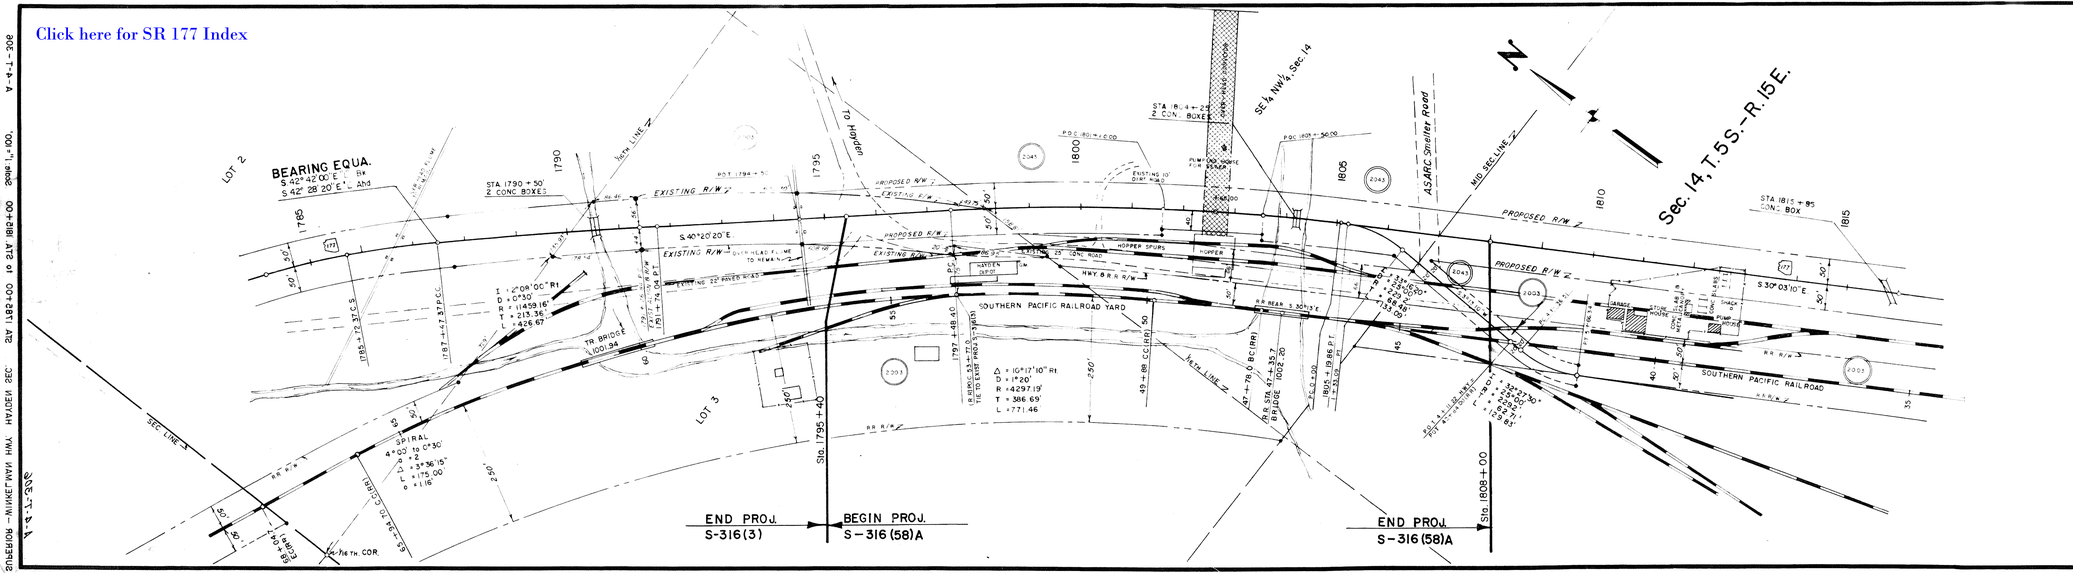

OWNERSHIP RECORD

ITEM	OWNER	DESCRIPTION
2003	SOUTHERN PACIFIC RAILROAD	AS DELINEATED ON THIS MAP
2043	KENNECOTT COPPER CORP.	" " " " "

ARIZONA HIGHWAY DEPARTMENT
RIGHT OF WAY DIVISION

RIGHT OF WAY MAP OF
SUPERIOR – WINKELMAN
STATE HIGHWAY 177

STATE PROJECT S-316(58)A

HAYDEN – CRESCENT RANCH SEC.

FROM STA: 1785 + 00 TO STA: 1815 + 00

GILA COUNTY

ALIGNMENT AND RIGHT OF WAY APPROVED IN ACCORDANCE WITH RESOLUTION DATED: _____ 1958, MINUTES OF THE ARIZONA HIGHWAY COMMISSION.

DRAWN BY	DATE	SCALE	CHECKED BY	FILE NO.
E. G. Hadlock	2/25/58	1" = 100'	Kennedy	A-4-T-306
REVISION: B	DATE: 6-11-58		REVISED BY: G.G.H.	

A-4-T-306