Click here for SR 79 Index

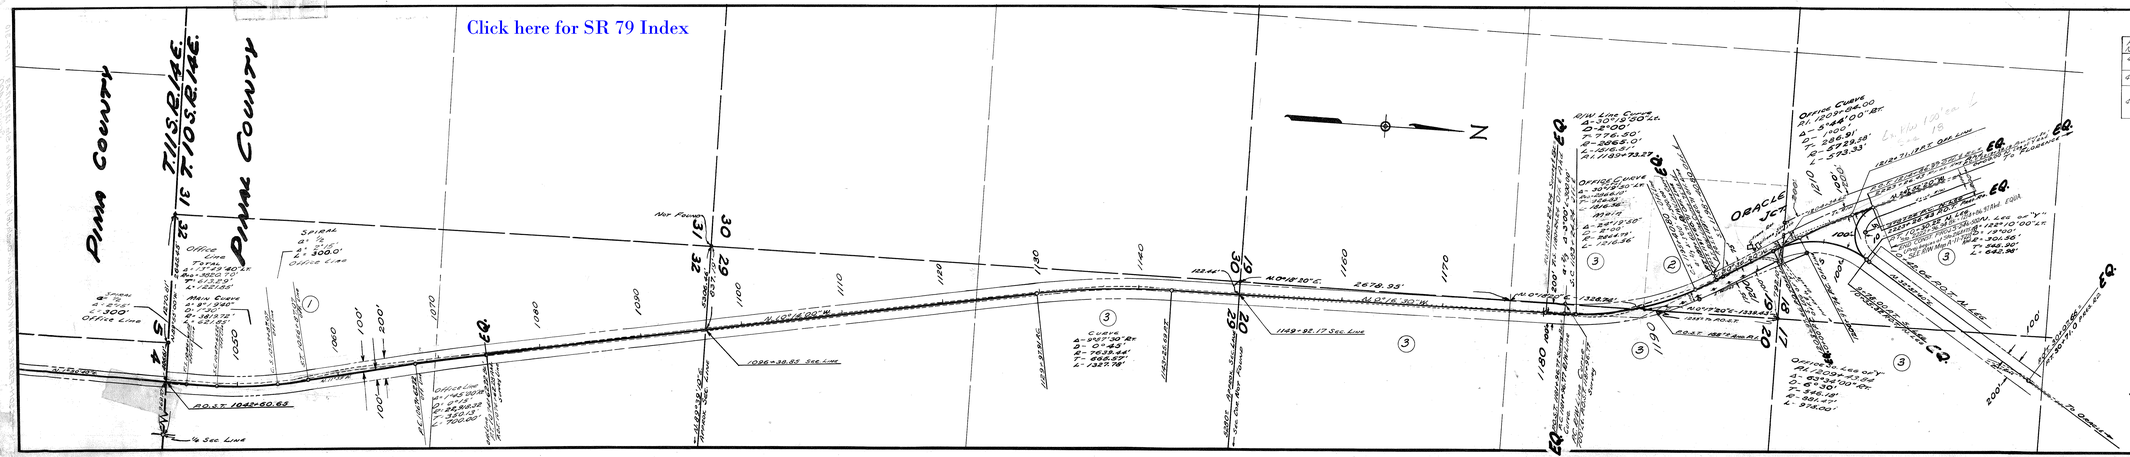

OWNERSHIP TABLE

Parcel No.	Item No.	Owner	Address	Description
4981	1	Myron J. & Esther L. Nelson		SW¼ Sec. 32
4982	2	Falcon Valley Ranch, Inc.		NE¼ NE¼ Sec. 19
4983	3	State of Arizona		W½ Sec. 17, NE¼ Sec. 18, E½ NE¼ Sec. 19, W½ W½ Sec. 20, W½ NW¼ Sec. 29

C.O.	Date	By	Revisions Desc.
1342	11-8-66	R.R.	Added ending Const. Proj. No. of Sta. 2222+96.94

ARIZONA HIGHWAY DEPARTMENT

RIGHT OF WAY DIVISION

RIGHT OF WAY MAP TUCSON — FLORENCE HWY.

COUNTY LINE — ORACLE JUNCTION

Sta. 1042+60.65 To Sta. 2223+26.43 Pres. Rd.

S-111

Alignment approved for R/W acquisition

Date: 12/8/53

Press Engineer

Drawn by	Date	Scale	File No.
R.A. Pinkerton	Nov. 16, 1953	1" = 400'	11-7-310