Click here for SR 79 Index

OWNERSHIP RECORD										ACQUISITION RECORD				
PARCEL NUMBER	OWNER	DESCRIPTION	TOTAL AREA	AREA REQUIRED: GROSS INCLUDING EXISTING R/W	AREA REQUIRED: NET EXCLUDING EXISTING R/W	EASEMENT AREA	REMAINDER: LEFT	REMAINDER: RIGHT	SHEET NO.	CHIEF R/W AGENT APPROVAL	INSTRUMENT: TYPE	INSTRUMENT: DATE	RECORDED: DATE	RECORDED: DOCUMENT
11-555	JAMES J. WICKENHEISER	PT. OF NE¼ SECTION 25, T.4 S. R.9 E.	79.99 ac.	1.76 ac.	1.66 ac.	~~58644# TCE~~		78.23 ac.	1					
11-556	STATE OF ARIZONA by & through PINAL COUNTY Board of Supervisors	PT. OF NE¼ SECTION 25, T.4 S. R.9 E.	1.56 ac.	1.48 ac.	① 1.42 ac.			0.08 ac.	1					
11-559	CONSOLIDATED DEVELOPMENT CORPORATION	PT. OF S½SE¼NW¼ SEC 25,T.4 S. R.9 E.	15.48 ac.		0.27 ac.		15.21 ac.		1					

①NOTE: PARCEL 11-556 TO BE ACQUIRED AS A TOTAL TAKE.

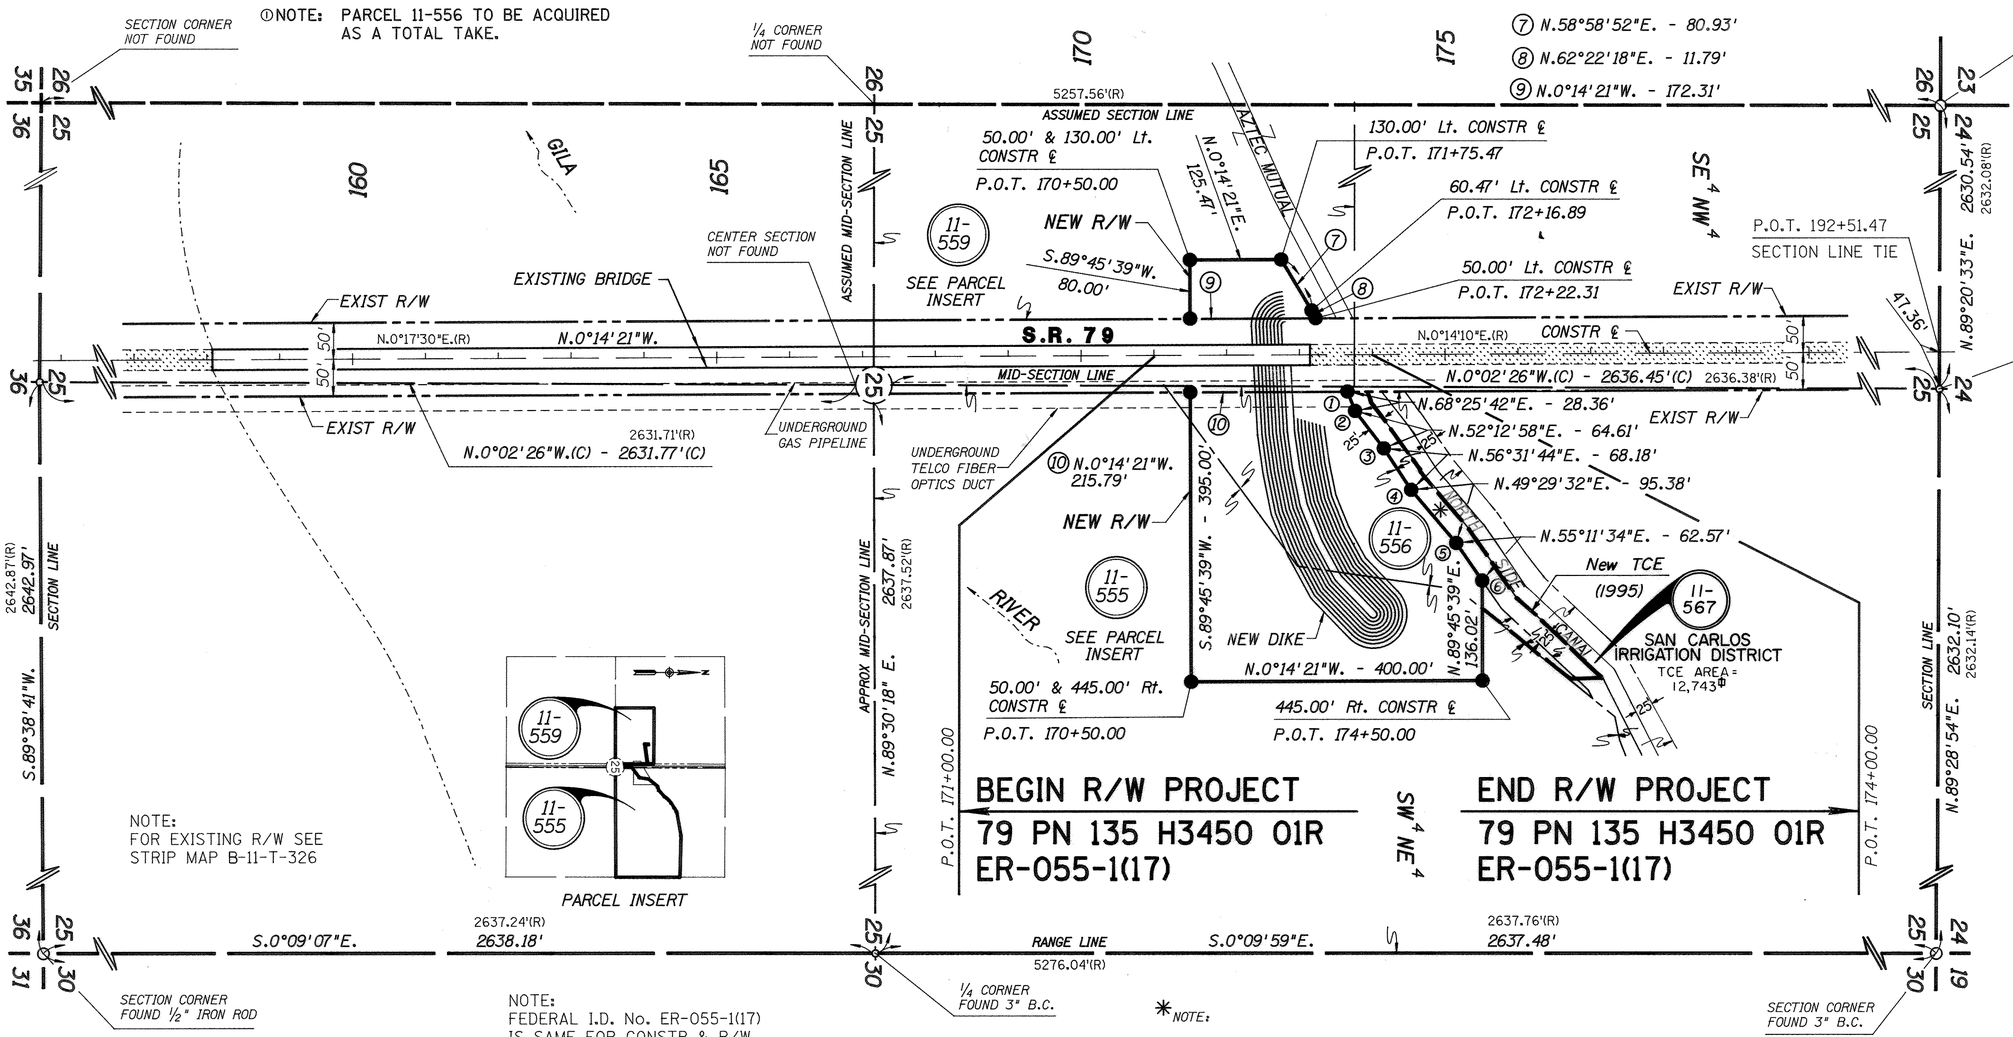

CONSTR ℄ STATION	OFFSET RIGHT
① 172+65.79	50.00'
② 172+76.11	76.42'
③ 173+15.48	127.64'
④ 173+52.84	184.67'
⑤ 174+14.50	257.45'
⑥ 174+50.00	309.98'

NOTE:
FOR EXISTING R/W SEE STRIP MAP B-11-T-326

NOTE:
FEDERAL I.D. No. ER-055-1(17) IS SAME FOR CONSTR & R/W.

*NOTE:
SOUTH RIGHT-OF-WAY LINE OF AZTEC MUTUAL NORTHSIDE CANAL SHOWN 25 ft SOUTH OF SOUTH TOP OF BANK OF CANAL AS DEFINED BY SURVEY. THIS IS AN ARBITRARY LINE AT THE TOP OF THE BANK TO THE GILA RIVER.

ARIZONA DEPARTMENT OF TRANSPORTATION BOARD
APPROVED FOR RIGHT OF WAY ACQUISITION IN ACCORDANCE WITH RESOLUTION 94-03-A-14 DATED 3-18-94
GARY K. ROBINSON STATE ENGINEER

Robert L. Mandella 3-23-94
CHIEF R/W AGENT DATE

DETAIL SHEET

PUBLIC HEARING REQUIREMENTS CERTIFIED	N/A
ENVIRONMENTAL CLEARANCE	3-9-94
C & S REVIEW	
BID SET REVIEW	

SURVEY BASIS:

SURVEY DATA FOR THIS PROJECT WAS SUPPLIED BY ADOT SURVEY 9346T1. THE NORTH QUARTER CORNER OF SECTION 25 WAS LOCATED BY GMTS CORPORATION USING GROUND CONTROL ESTABLISHED BY THIS SURVEY. RECORD DATA SHOWN ON THIS DRAWING IS FROM C.H. ROBERTSON'S 1985 SURVEY, OBTAINED FROM THE PINAL COUNTY ASSESSOR'S OFFICE.

(C) = DISTANCES CALCULATED BY PRORATING RECORD DIMENSIONS.

REVISIONS			
C.O. NO.	DATE	BY	DESCRIPTION
8975	3-20-95	RMM	Added TCE Areas, south side of canal Par 11-555 & 11-567
8987	5-16-95	RMM	Removed T.C.E. Par 11-555

DRAWING NO.	D-11-T-466
HARD COPY	9346 T1
DRAWN/DATE	SG 10/93
CHECKED/DATE	L. FURUBOTTEN
GMTS CORPORATION CONSULTING ENGINEERS Tempe, Arizona	
ROUTE	S.R. 79
LOCATION	M.P. 135.5 EMERGENCY FLOOD REPAIR

ARIZONA DEPARTMENT OF TRANSPORTATION
HIGHWAYS DIVISION
RIGHT OF WAY PLANS SERVICES
HIGHWAY: PICACHO - FLORENCE JUNCTION
PROJECT NO. ER-055-1(17)

REGISTERED LAND SURVEYOR CERTIFICATE NO. 16222 DAVID SHANE ARIZONA, U.S.A.

SHEET 1 OF 1

TRACS NO. 79 PN 135 H3450 01R

____ OF ____

•••••DGN•SPECIFICATION••••• VIEW NAME:
•••••SYSTIME•••••