2-T-191

Click here for SR 80 Index

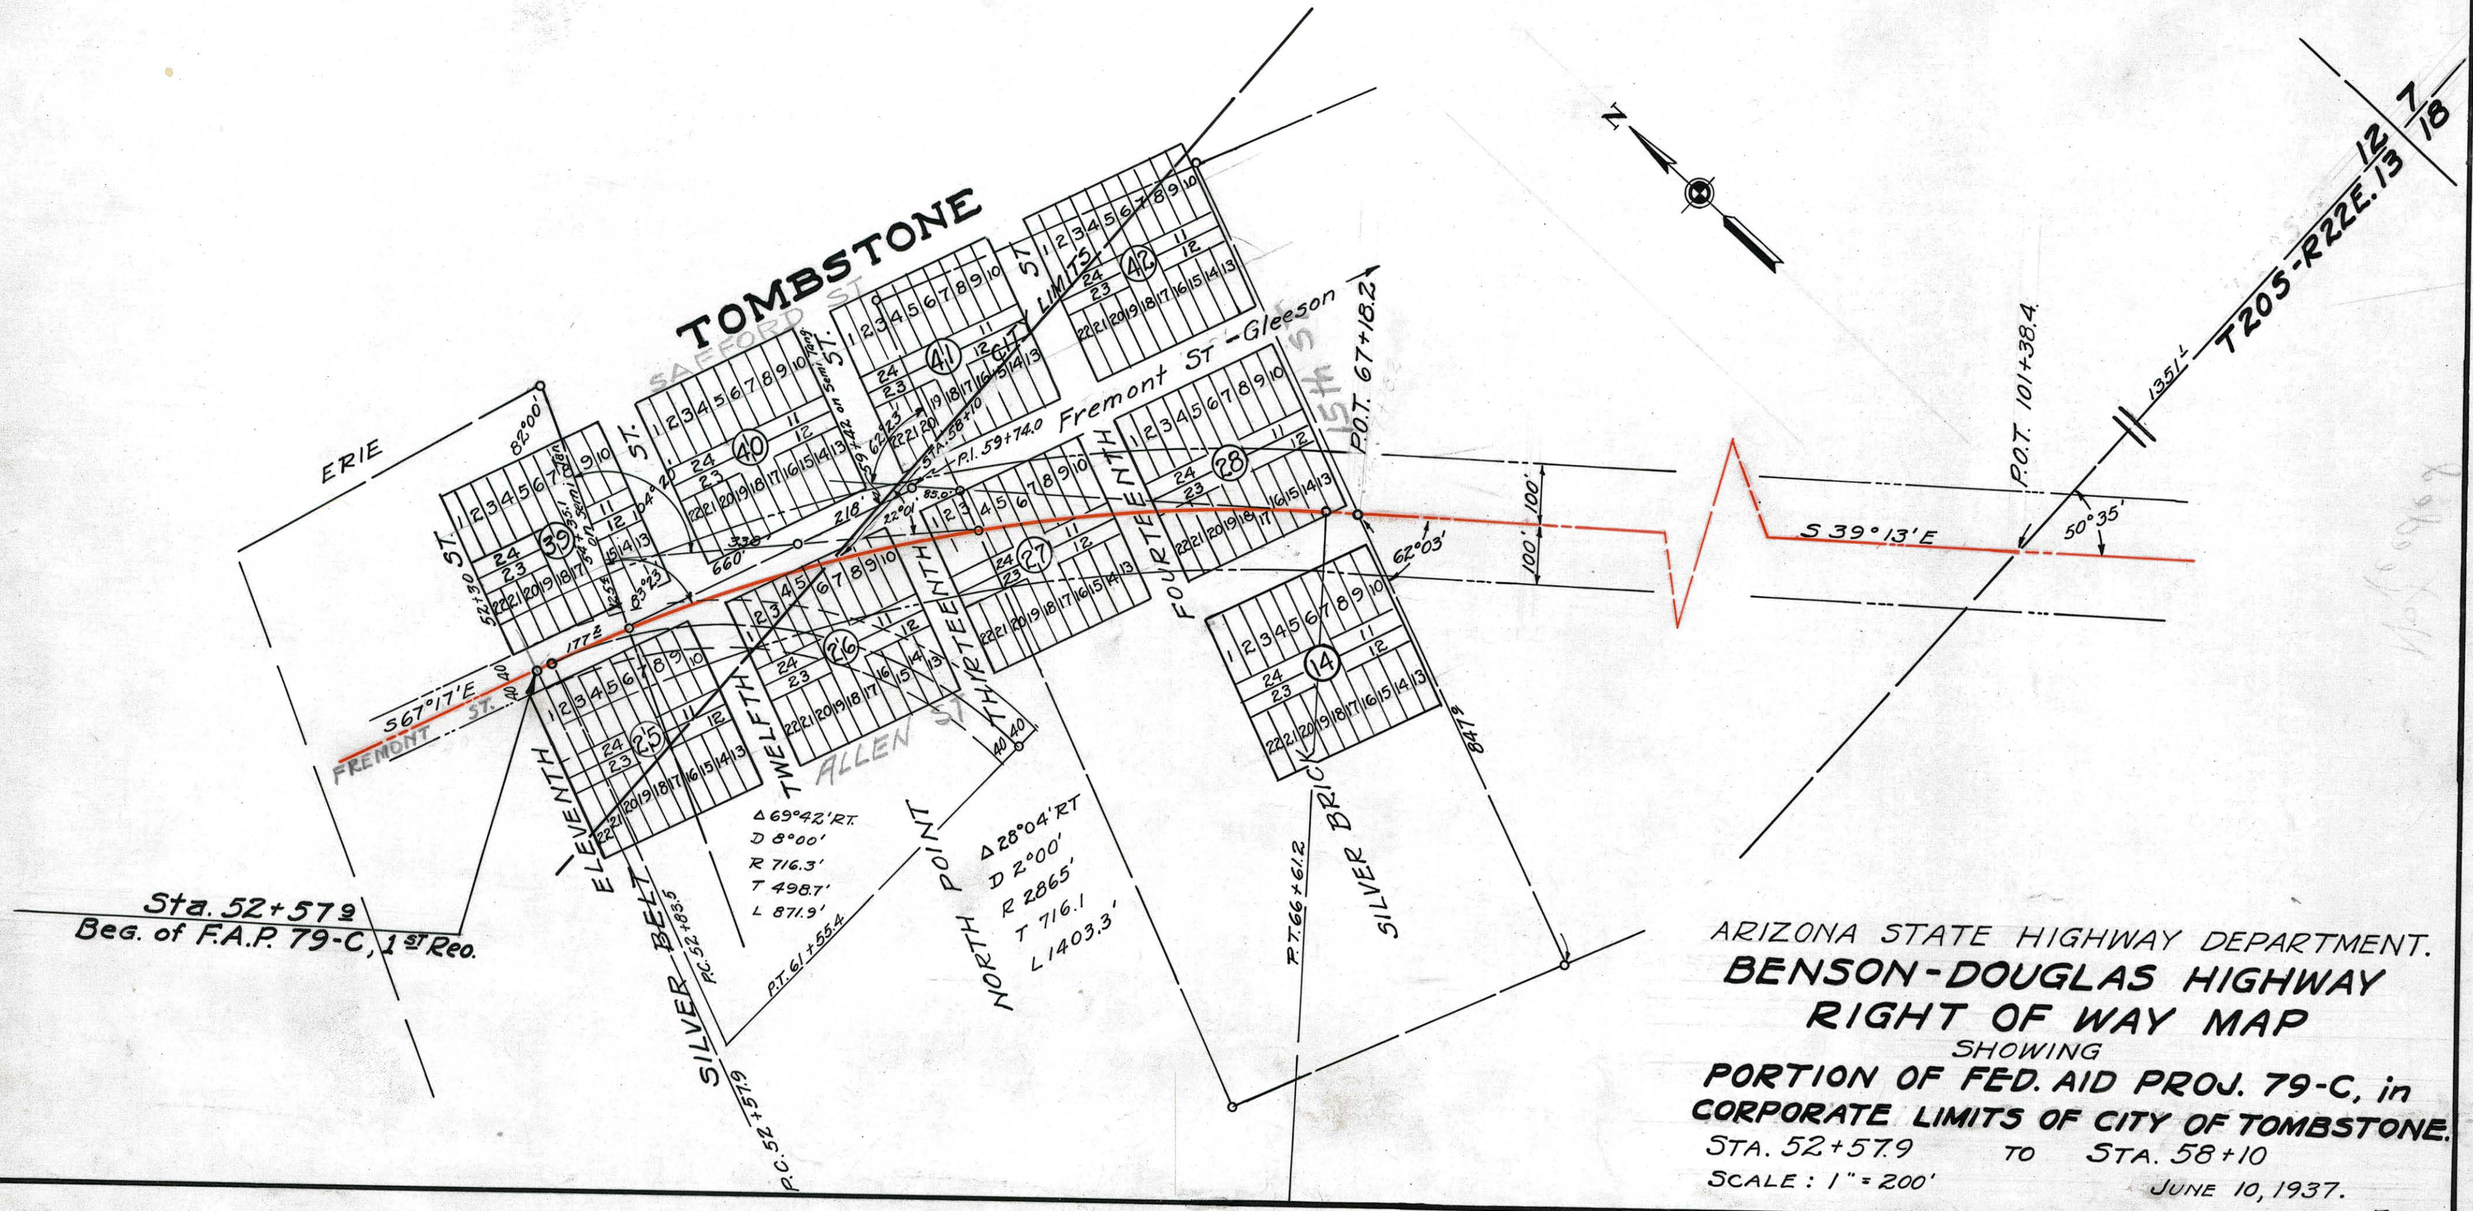

ARIZONA STATE HIGHWAY DEPARTMENT.

BENSON-DOUGLAS HIGHWAY

RIGHT OF WAY MAP

SHOWING

PORTION OF FED. AID PROJ. 79-C, in CORPORATE LIMITS OF CITY OF TOMBSTONE.

STA. 52+57.9 TO STA. 58+10

SCALE: 1" = 200'

JUNE 10, 1937.

T.W.A.