2-T-196

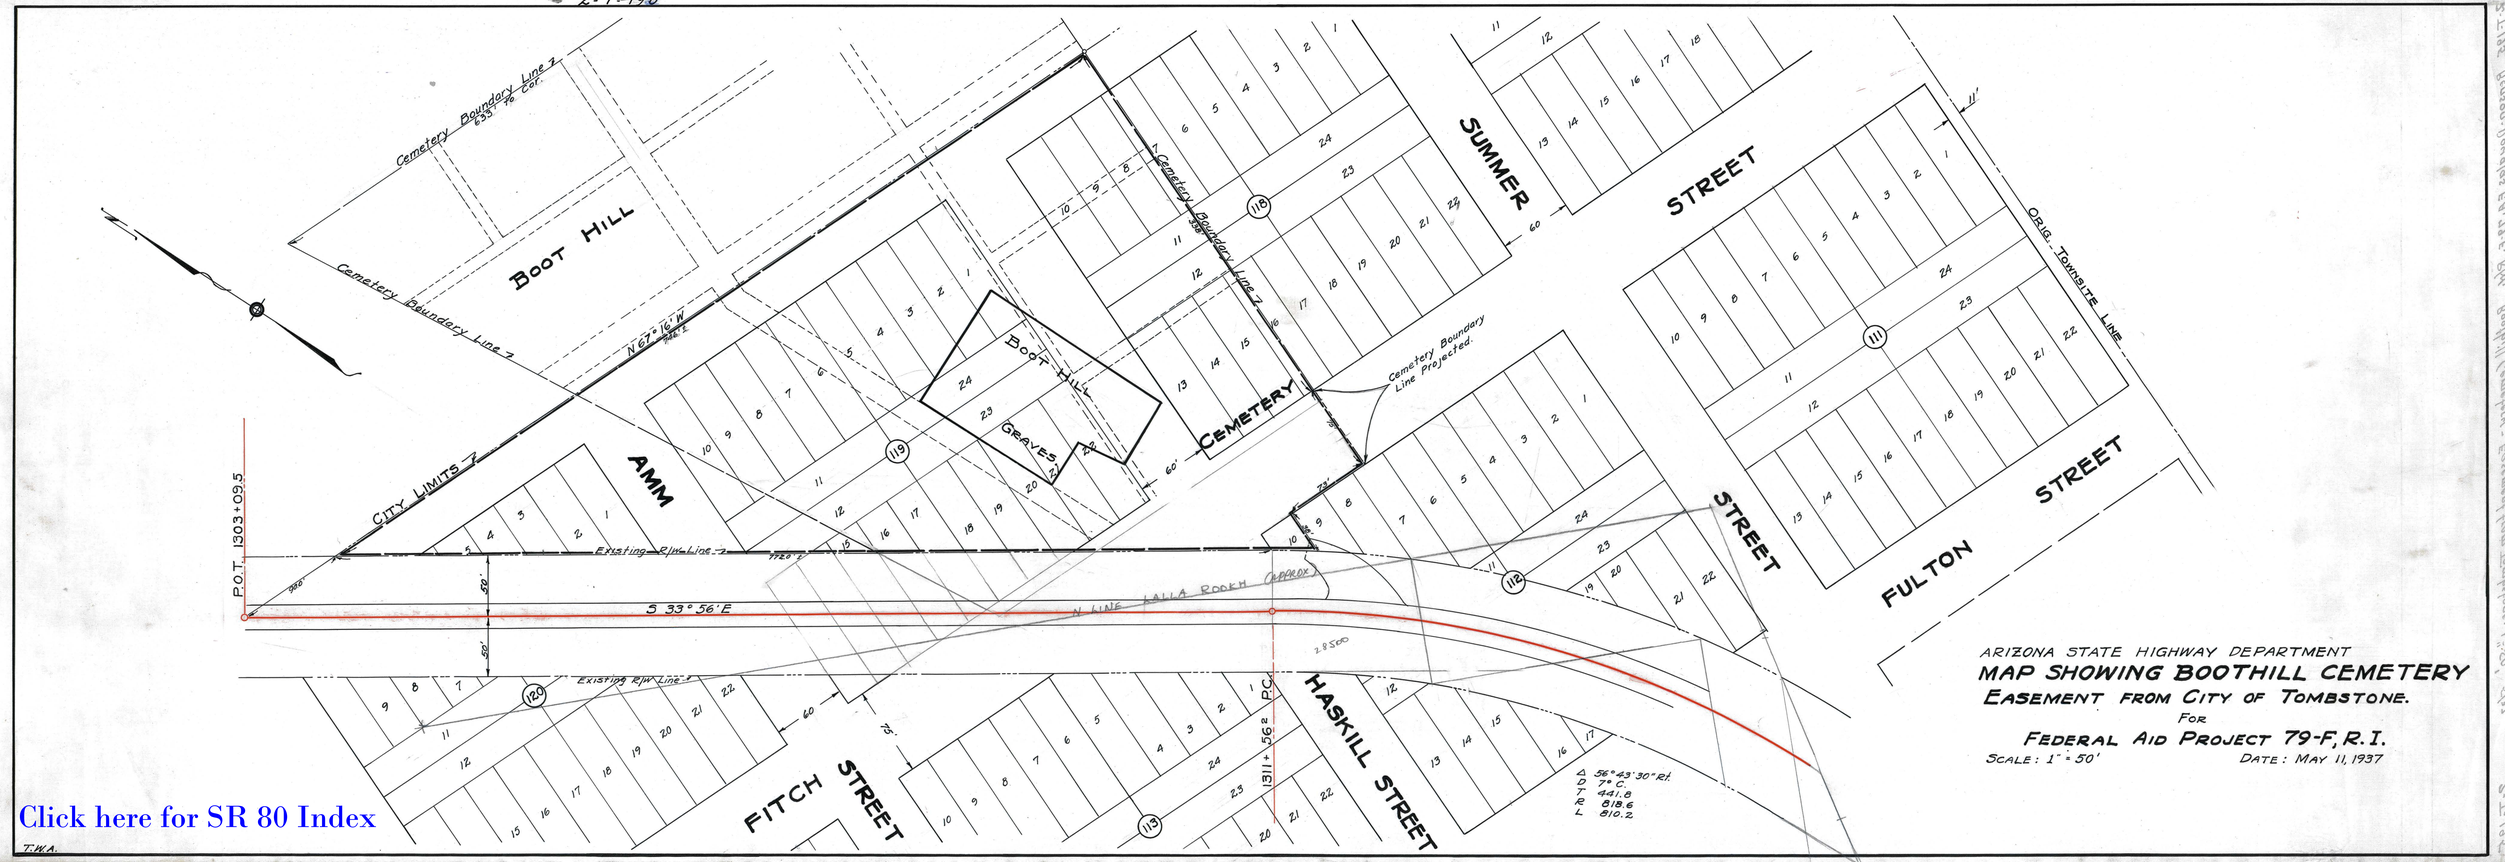
ARIZONA STATE HIGHWAY DEPARTMENT
MAP SHOWING BOOTHILL CEMETERY
EASEMENT FROM CITY OF TOMBSTONE.
FOR
FEDERAL AID PROJECT 79-F, R.I.
SCALE: 1" = 50'
DATE: MAY 11, 1937
BOOT HILL
CEMETERY
BOOT HILL
GRAVES
AMM
SUMMER
STREET
FULTON
STREET
STREET
HASKILL STREET
FITCH STREET
CITY LIMITS
Cemetery Boundary Line
Cemetery Boundary Line Projected
ORIG. TOWNSITE LINE
Existing R/W Line
N LINE LALLA ROOKH (APPROX)
S 33° 56' E
N 67° 16' W
P.O.T. 1303+09.5
P.C. 1311+56
Δ 56° 43' 30" Rt.
D 7° C.
T 441.8
R 618.6
L 810.2
Click here for SR 80 Index
T.W.A.