2-T-61

Click here for SR 80 Index

ARIZONA HIGHWAY DEPARTMENT

U.S. 80

DOUGLAS-RODEO HWY.

F.A.P. 14A

Sketch showing encroachment on E.P.&S.W. station grounds at Silver Creek Station

Scale 1"=200' Oct. 24, 1929

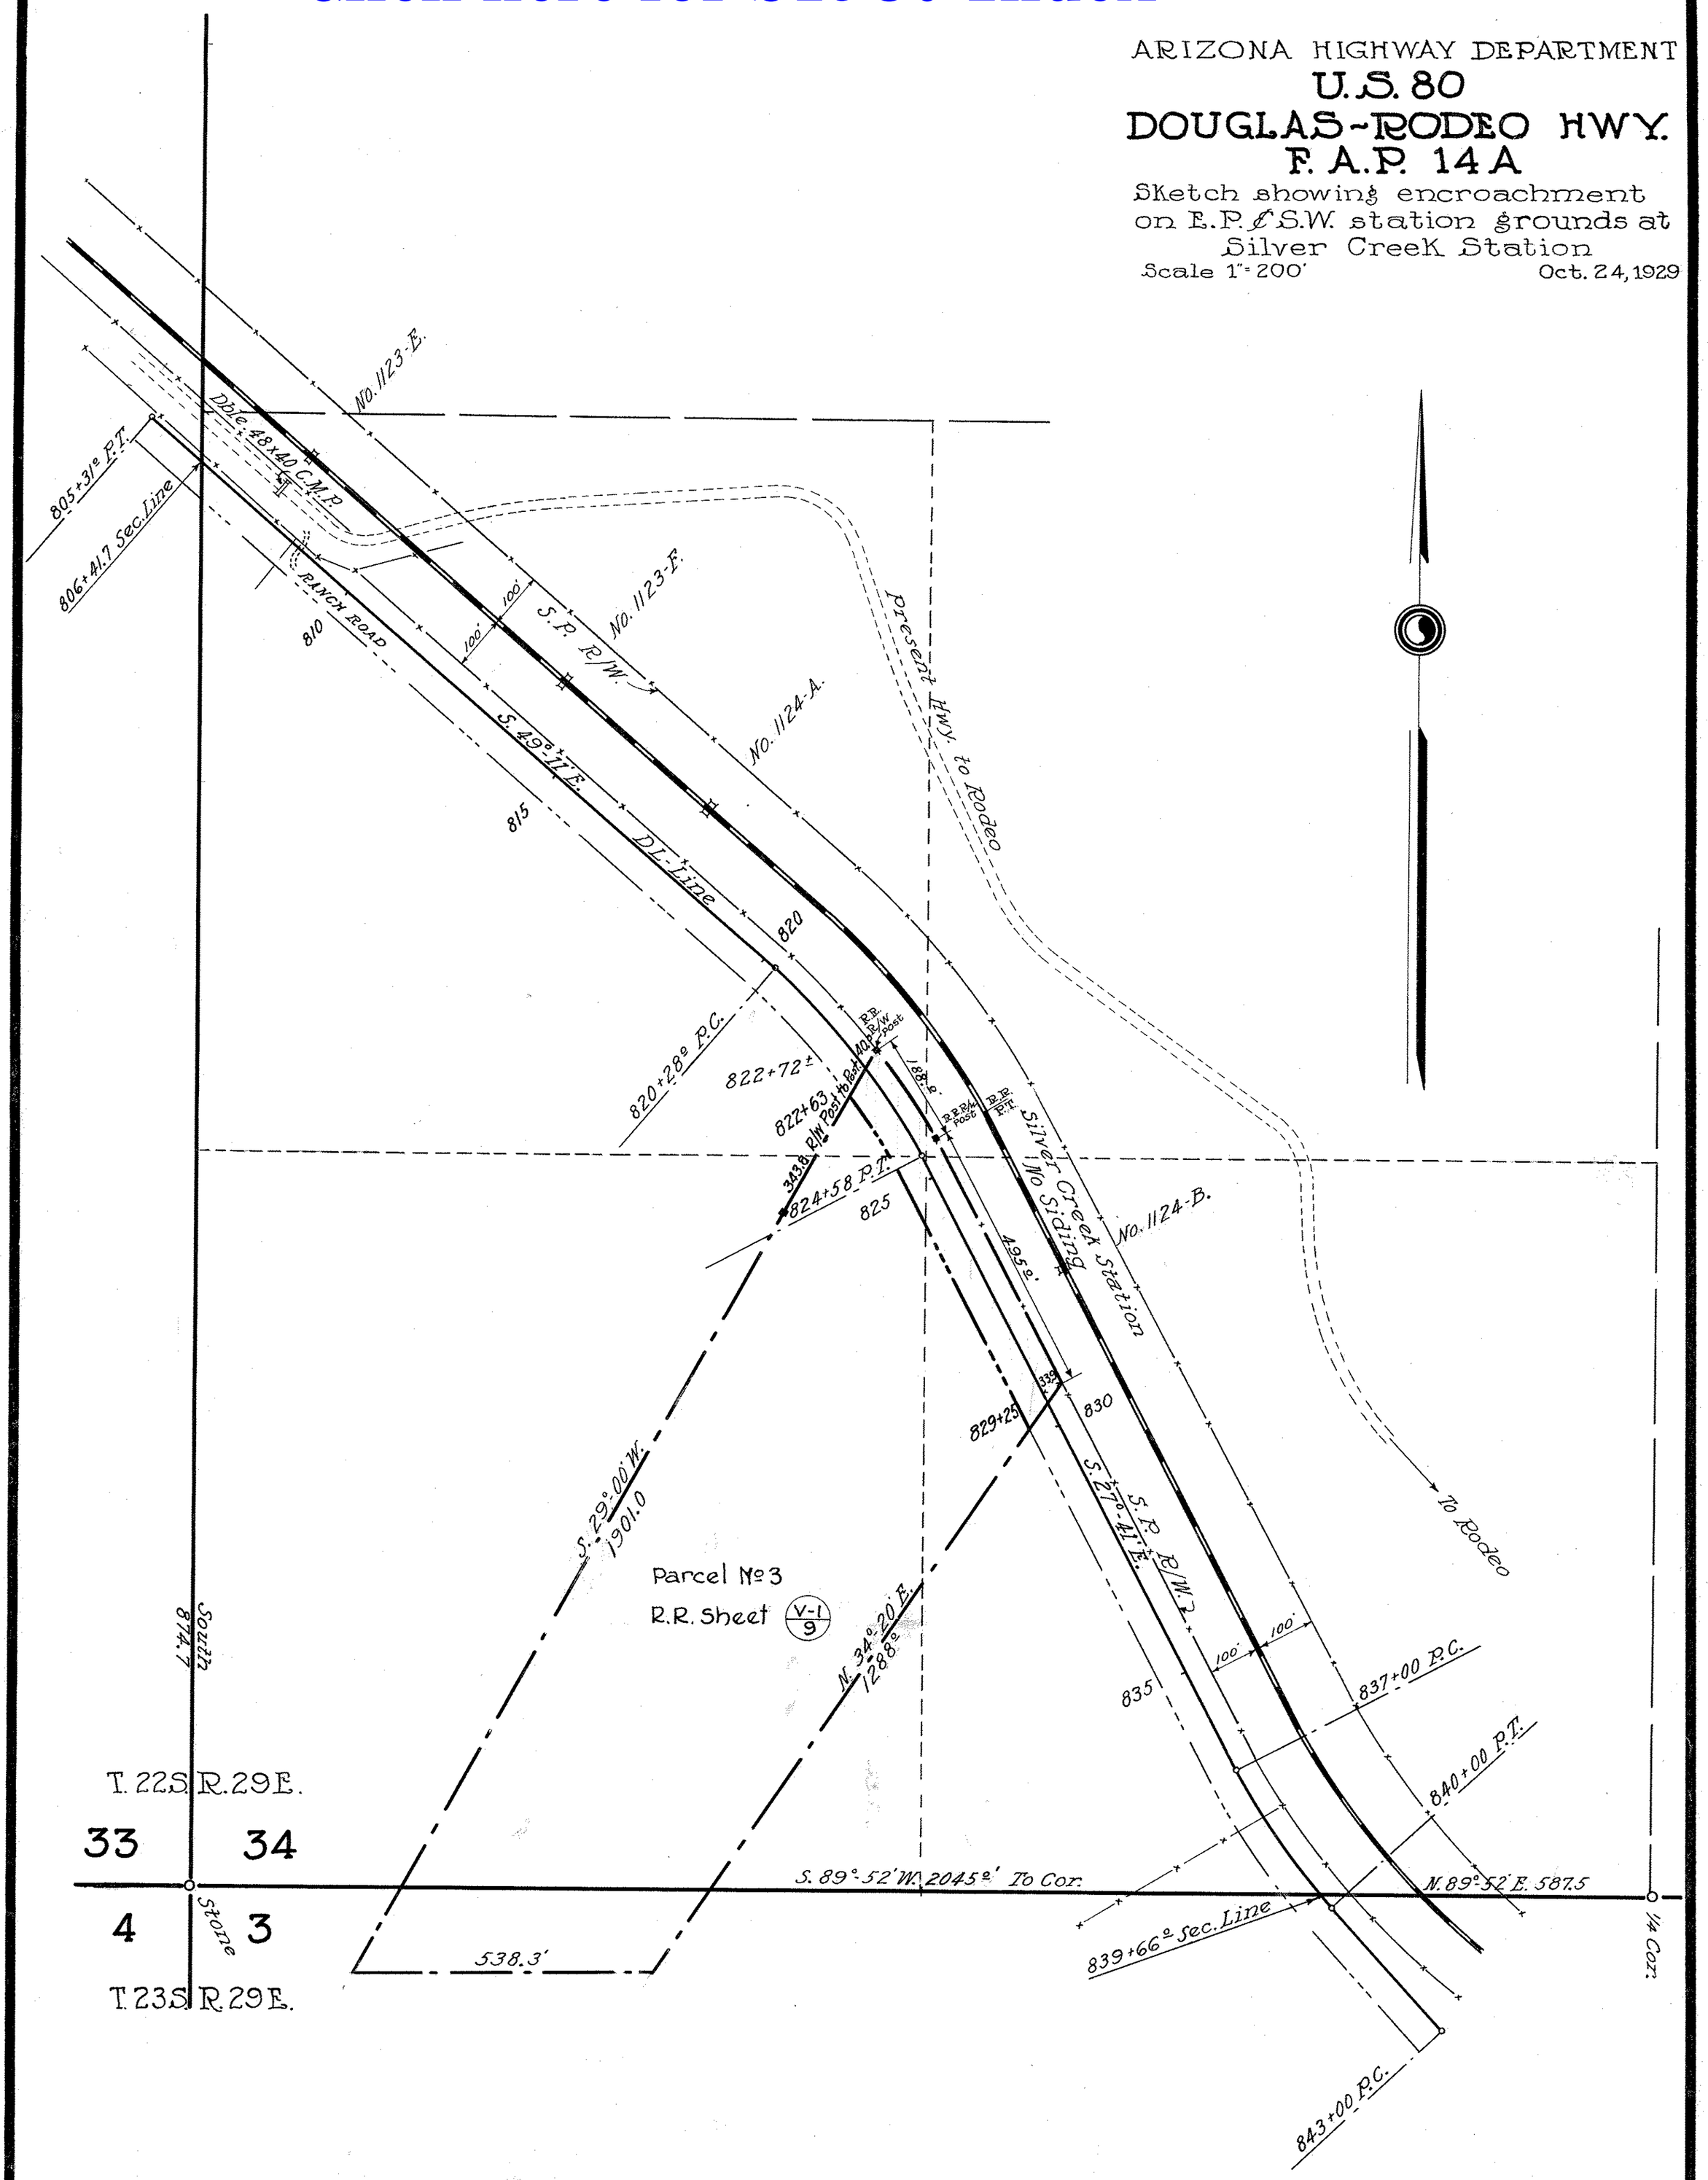

2-T-61 (2)