B-2-T-134

Click here for SR 80 Index

ARIZONA HIGHWAY DEPARTMENT
MAP
SHOWING DOUGLAS STREETS
FROM
WEST CITY LIMIT TO NORTH CITY LIMIT
N.R.M. PROJECT NO. 79-H

Date March 22, 1934 Scale 1"=200' Drawn By Leslie MacDougall

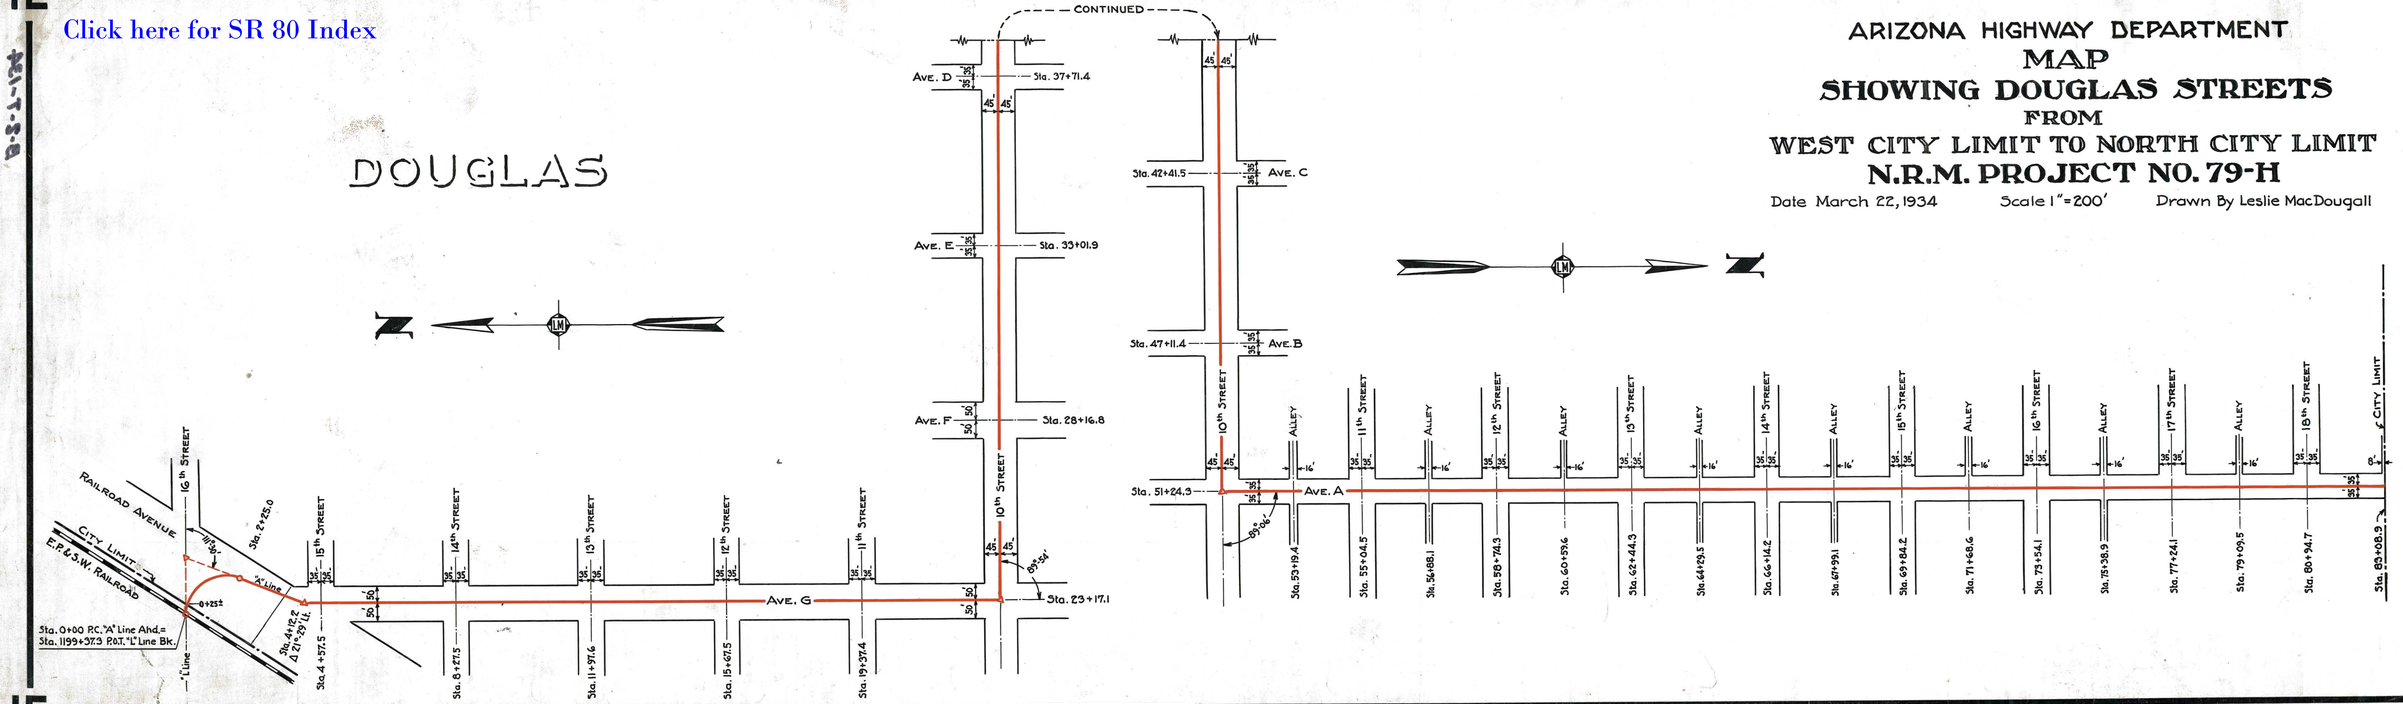

B-2-T-134