Click here for SR 82 Index

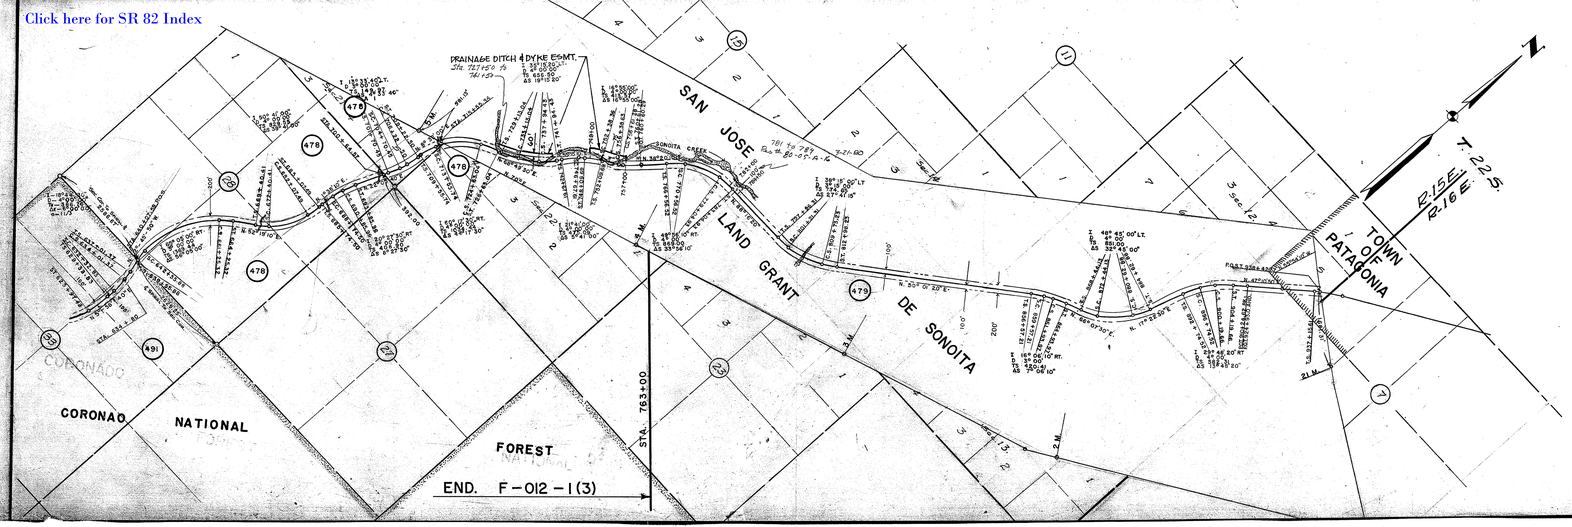

REVISIONS			
C.O. No.	Date	By:	Description
1847	1-11-48	LFW	Added Dists Along Sec. Ln to Sonoita

OWNERSHIP RECORD

ITEM NO.	OWNER	DESCRIPTION	ACQUISITION: COMMISSION APPROVAL	ACQUISITION: TYPE & DATE OF INSTRUMENT	RECORD: DATE	RECORD: BOOK	RECORD: PAGE
478	CIRCLE Z RANCH, A CORP.	E1/2, SW1/4, SEC.28 LOT 5, SEC. 21 LOT 4, SW1/4, SW1/4, SEC.22, T.22S. R.15E.	2-20-57	Esmt. 2-13-57	3-15-57	21	345
479	LEILA H. LEWIS	SAN JOSE DE SONOITA, LAND GRANT	2-20-57	Esmt. 1-21-57	3-1-57	27	338
491	CORONADO NAT'L FOREST	NW1/4, NE1/4, SEC.33, T.22S. R.15E.		Permit 8-29-56	Not Recorded		

ARIZONA HIGHWAY DEPARTMENT

RIGHT OF WAY DIVISION

RIGHT OF WAY MAP
NOGALES - LOWELL HWY.
NOGALES — PATAGONIA SECTION -
FROM STA.623+97.34 TO STA. 940+00

PROJ. F-012-1(2)
SANTA CRUZ COUNTY

ALIGNMENT AND RIGHT OF WAY APPROVED IN ACCORDANCE WITH RESOLUTIONS DATED _____ 1956, MINUTES OF ARIZONA HIGHWAY COMMISSION.

DRAWN BY	DATE	SCALE	FILE NO.
G. T. AMOROSO	NOV. 29, 1956	1" = 1000'	A 12-T-309

A-12-T-309

A-12-T-309