B-12-T-122

Revisions			
C.O. No.	By	Date	Description
1847	LFW	1-11-68	Add Curve & Spiral Data; Sec Ln. Ties. Secs. 4 & 33.

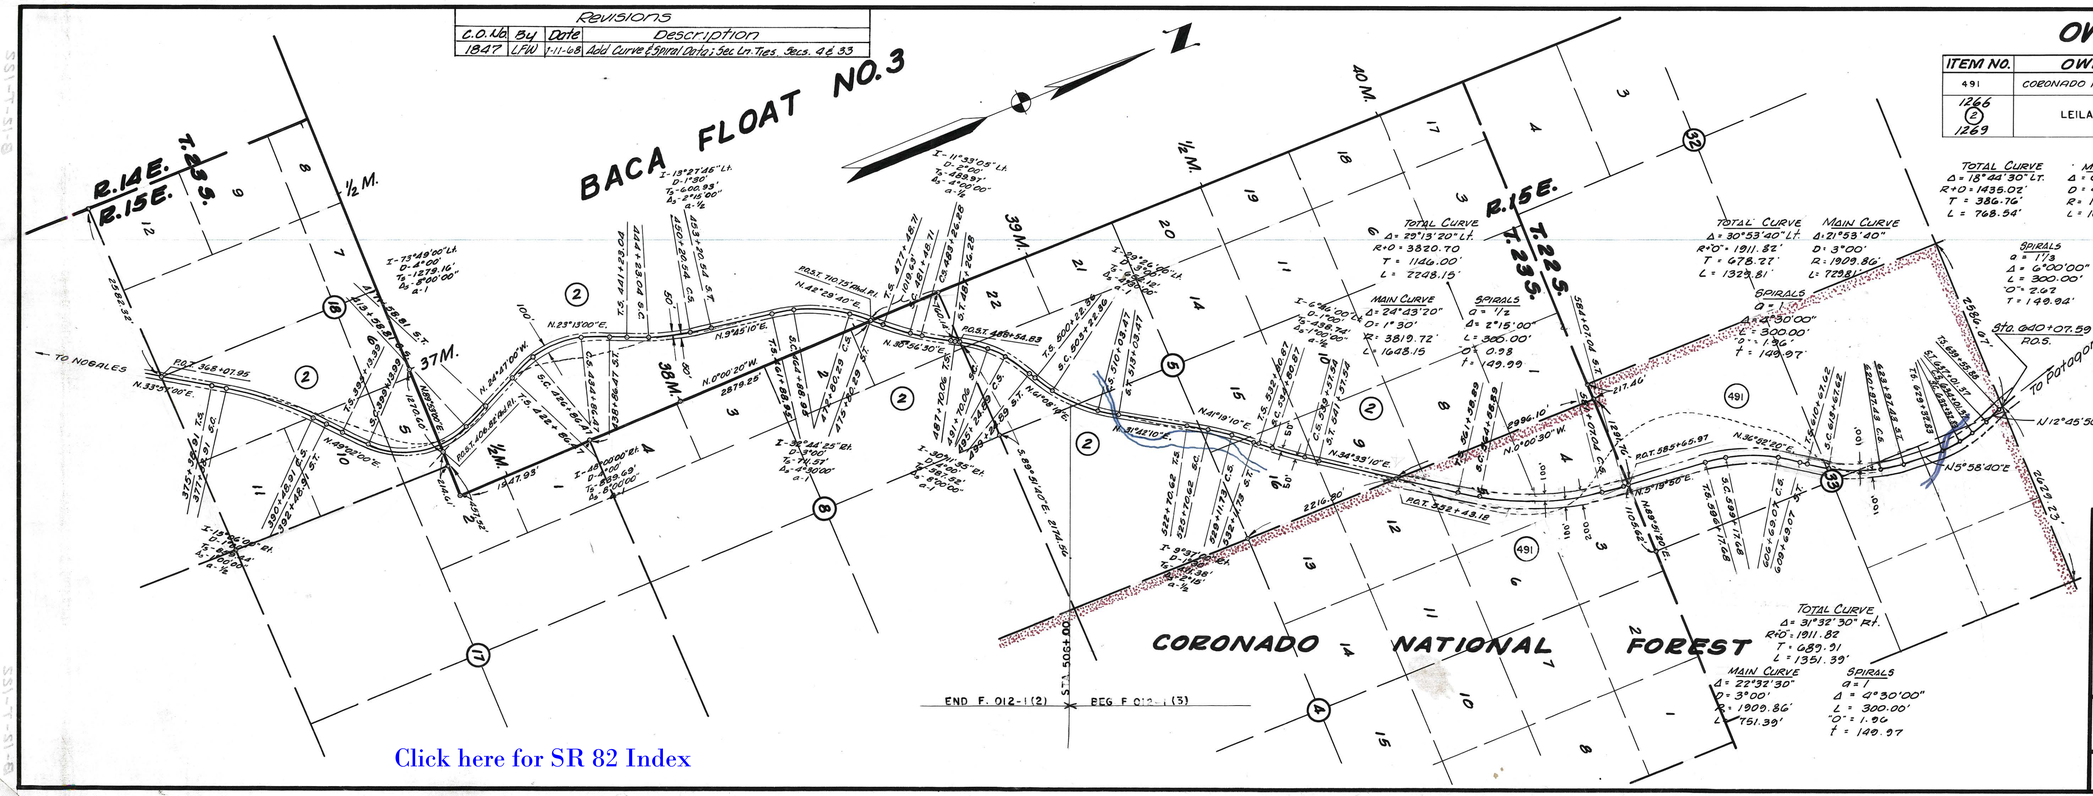

Click here for SR 82 Index

OWNERSHIP RECORD

ITEM NO.	OWNER	DESCRIPTION
491	CORONADO NATIONAL FOREST	LOTS 3,4,5 & 12 - SEC. 4 - T.23S. - R.15E. SW¼, SE¼ NW¼, SW¼ NE¼ - SEC. 33 - T.22S - R.15E.
1266 (2) 1269	LEILA H. LEWIS	LOTS 3,15,16 & 22, W½ SE¼, E½ SW¼, Sec. 5 — LOT 1 - SEC. 18 — LOTS 3 & 10, W½ SE¼ SEC. 18 ALL IN TWP. 23 S. - R. 15E. PORTION OF BACA FLOAT NO. 3

ACQUISITION RECORD

PARCEL No.	COMMISSION APPROVAL	TYPE & DATE of INSTRUMENT	RECORDED DATE	RECORDED BOOK	RECORDED PAGE
491		Permit 8-29-56	Not Recorded		
1266	5-21-56	Esmt. 5-10-56	5-26-56	2	865
1269	9-13-56	Esmt. 8-13-56	9-21-56	27	216-22

ARIZONA HIGHWAY DEPARTMENT

RIGHT OF WAY DIVISION

RIGHT OF WAY MAP
NOGALES-LOWELL HWY.
NOGALES-PATAGONIA SEC.

STA. 365+00 TO STA. 630+00

F-012-1(2)
SANTA CRUZ CO.

Alignment and Right of Way Approved in accordance with resolution Dated _____ 19__ Minutes of ARIZONA HIGHWAY COMMISSION

DRAWN BY:	DATE:	SCALE:	FILE NO.
J. WHALEN	4-5-56	1"=1000'	B-12-T-122