Click here for SR 82 Index

OWNERSHIP RECORD				
ITEM	OWNER	DESCRIPTION	ACREAGE	ACREAGE PRES. PROJ.
C-443	KERN COUNTY LAND Co.	SAN JUAN DE BOGUILLOS LAND GRANT	3091	1.0726

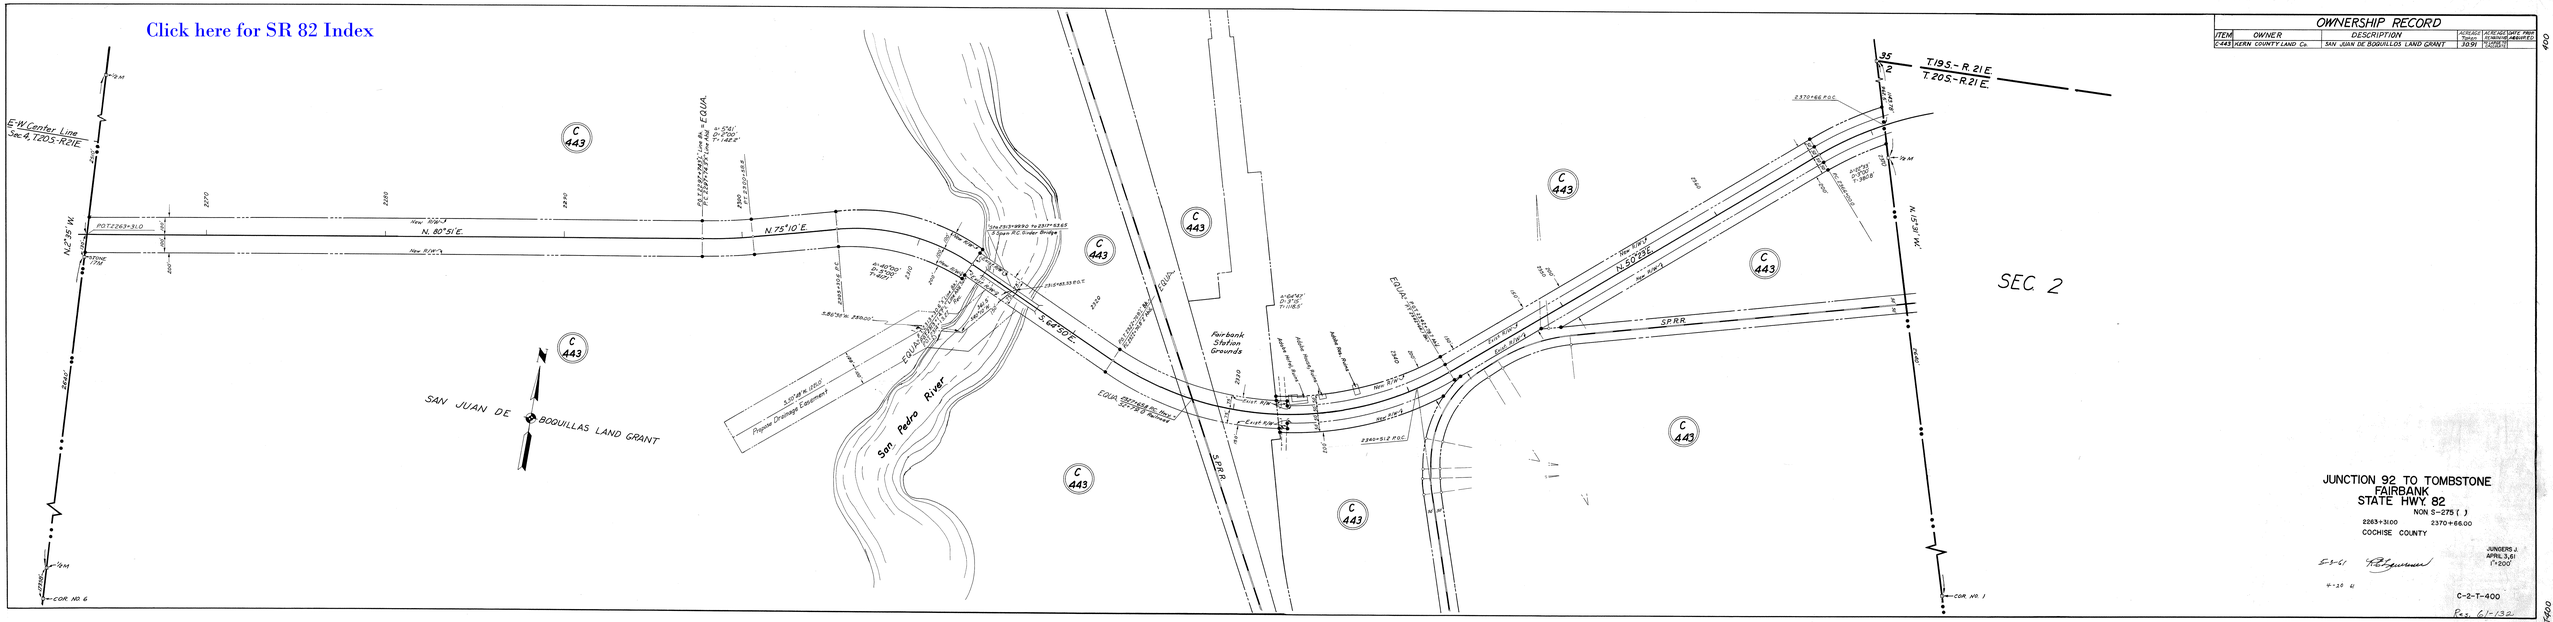

JUNCTION 92 TO TOMBSTONE
FAIRBANK
STATE HWY. 82
NON S-275 ( )
2263+31.00 2370+66.00
COCHISE COUNTY

JUNGERS J.
APRIL 3, 61
1"=200'

5-2-61

C-2-T-400

Rev. 61-132